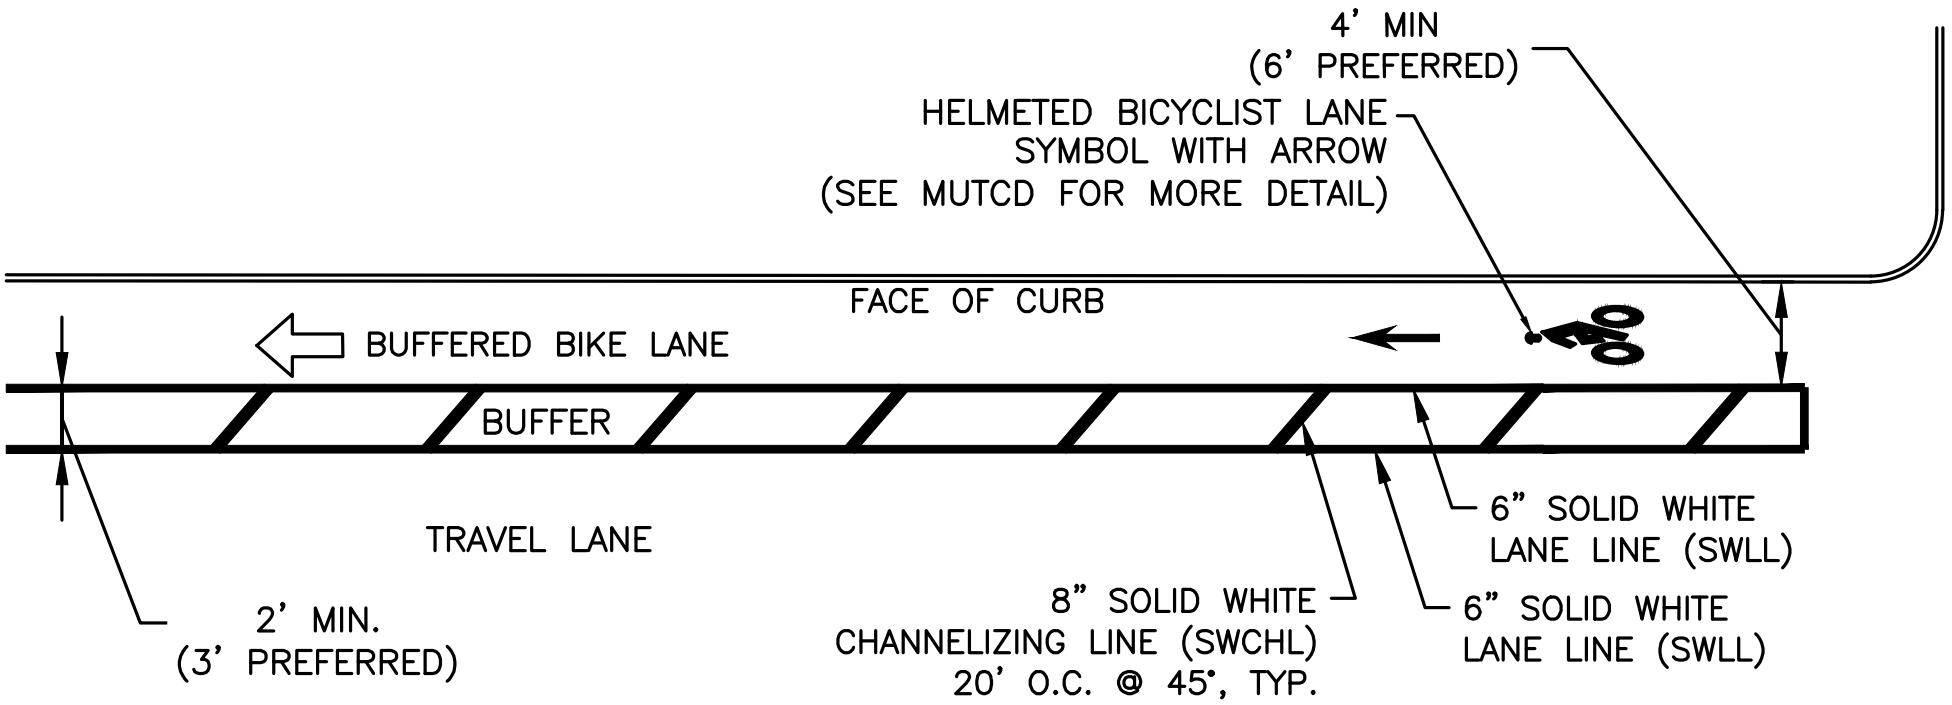

NOTE:
1. DESIGN PLANS SHOULD BE CONSULTED FOR VARIATIONS

BUFFERED BIKE LANE

BOSTON TRANSPORTATION DEPARTMENT

SCALE:	DATE:	DETAIL NO.
NOT TO SCALE	1/1/20	**A703**