





EXISTING FACADE

 

OVERALL PAINT:
BENJAMIN MOORE
NEWBURYPORT BLUE
HC-155

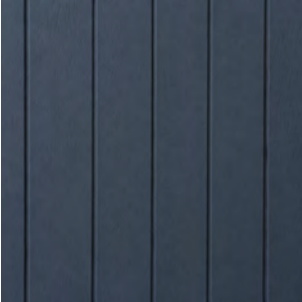

WOOD PANELING
UPPER WALL
BEHIND MENU
BOARD



GRANITE STONE
BASEBOARD



**OVERALL PAINT:
BENJAMIN MOORE
NEWBURYPORT BLUE
HC-155**



**WOOD PANELING
UPPER WALL
BEHIND MENU
BOARD**



**GRANITE STONE
BASEBOARD**




EXISTING FACADE



EXISTING FACADE



OVERALL PAINT:
BENJAMIN MOORE
NEWBURYPORT BLUE
HC-155

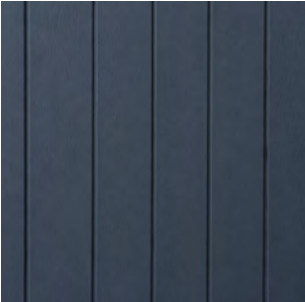

WOOD PANELING
UPPER WALL
BEHIND MENU
BOARD



GRANITE STONE
BASEBOARD



2

PROPOSED STOREFRONT ELEVATION

1/8" = 1'-0"



1

EXISTING STOREFRONT ELEVATION

1/8" = 1'-0"




One Billings Road, Quincy, MA 02171
617-786-7727 fax 617-786-7715

PROPOSED RESTAURANT
147-149 CHARLES STREET
BOSTON, MA 02114

Project No: 2024117

Date : AUG 21, 2026

Issue: Date :

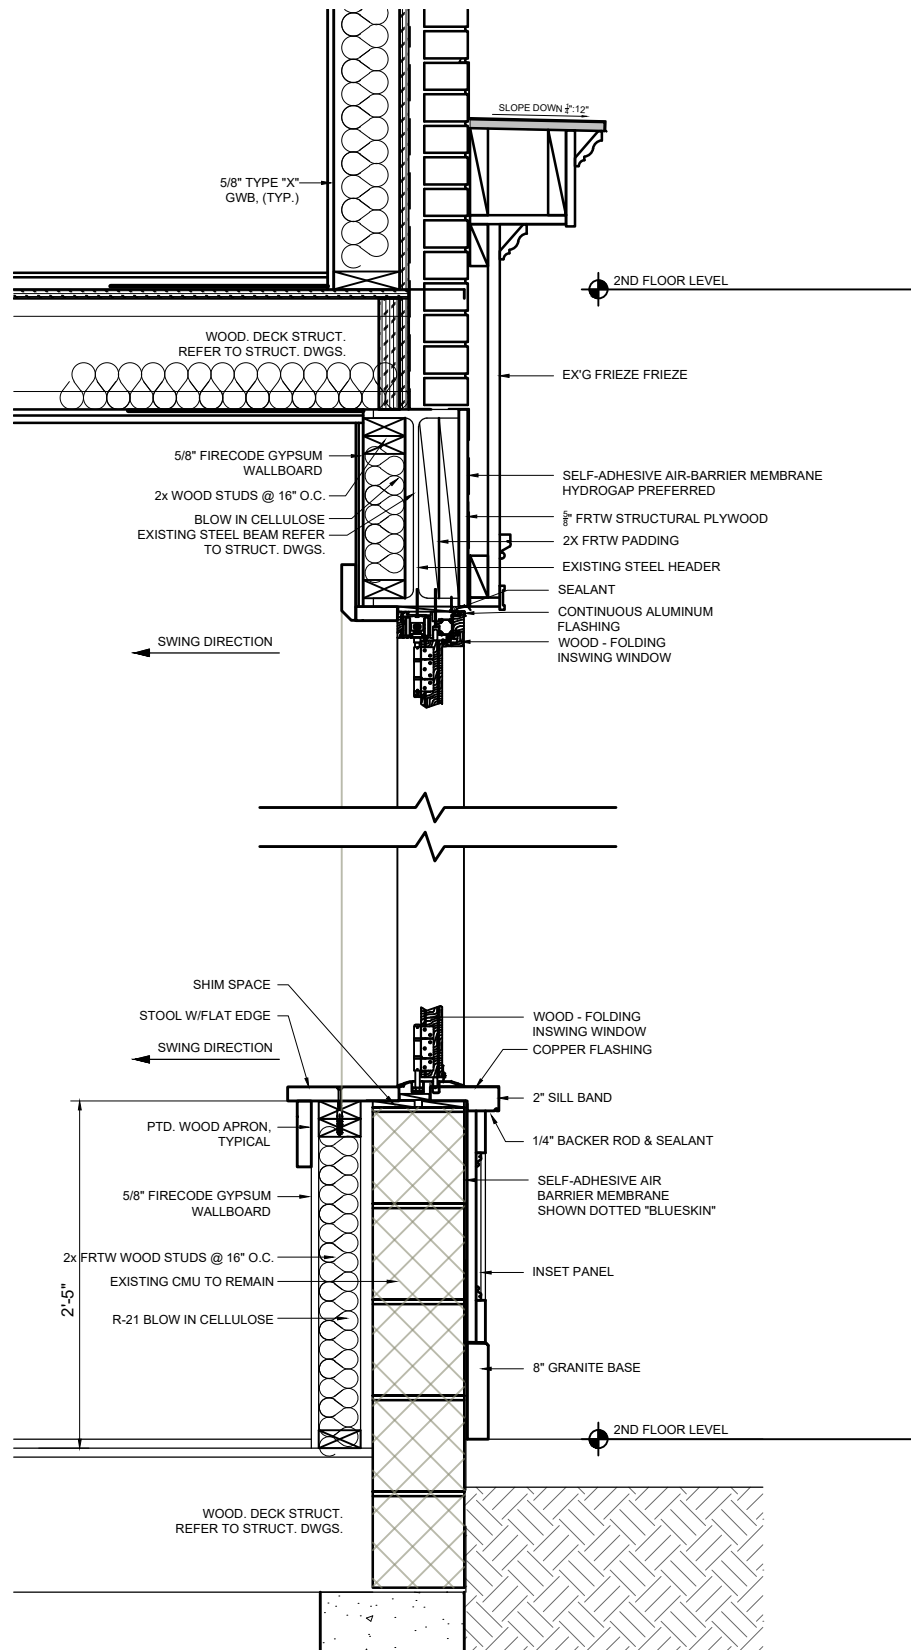

1 STOREFRONT WALL SECTION
3/4" = 1'-0"



One Billings Road, Quincy, MA 02171
617-786-7727 fax 617-786-7715

PROPOSED RESTAURANT
147-149 CHARLES STREET
BOSTON, MA 02114

Project No: 2024117

Date : AUG 21, 2026

Issue: Date :

SPEC: FINISHES

PAINT PT-1

MANUFACTURER:
BENJAMIN MOORE

COLOR:
NEWBURYPORT BLUE HC-155


LOCATION:
EXTERIOR PAINT

QUANTITY:
N/A

PRICE:
TBD

LEAD TIME:
TBD

NOTES:

 

SPEC: FINISHES

PAINT PT-2

MANUFACTURER:
BENJAMIN MOORE

COLOR:
BLACK HC-190


LOCATION:
EXTERIOR DOOR PAINT

QUANTITY:
N/A

PRICE:
TBD

LEAD TIME:
TBD

NOTES:

 

SPEC: FINISHES

STONE STN-1

MANUFACTURER:

NASCO

COLOR:

SUPREME BLACK GRANITE

FINISH:

POLISH

SIZE:

32"X32"

LOCATION:

EXTERIOR

QUANTITY:

TBD

PRICE:

TBD

LEAD TIME:

TBD

NOTES:



Supreme Black



SIZES

12" x 24"	18" x 18"
2 CM	24" x 48"
24" x 24"	3 CM
3" x 6"	32" x 32"
4" x 16"	48" x 48"
6" x 24"	

Sizes listed are recommended, any and all sizes are available upon request without any minimums.

LEAD TIME

1-5 Business Days | 12" x 12" Polished + Honed
 12" x 24" Polished
 18" x 18" Polished + Honed
 + Flamed, 24" x 24" Polished + Honed
9-11 Weeks | All Other Sizes + Finishes

Lead times are approximate and can vary based on quantity ordered, production schedule & delivery location. Slab Disclaimer: this color in SLAB format is special order with a quantity requirement of 12 slabs minimum in order to safely pack and secure the slabs during the shipping journey. There is NO minimum for any tile sizes. Need less than 12 slabs? Please provide us with exact dimensions of what's needed. We can custom cut the slab to size in order to fit the material in a secure crate and avoid any breakage while shipping. For any further clarification or questions, please feel free to contact us directly.

TRIMS

All available trims such as coping, bases, saddles, moldings, and treads are available in any size, edge detail, and thickness upon request.

FORMAT + THICKNESS

Paver | 3/4" • 1.25" • 2" • 3"
 Slab | 3/4" • 1.25" • 2" • 3"
 Tile | 3/8" • 1/2"

Thickness is determined by product size, application, and format.

FINISHES

Brushed	Bush-Hammered
Flamed	Honed
Polished	

APPLICATIONS

Exterior Floors Interiors Wet	Facade Heavy Traffic Walls	"Wet" application only applies to honed or textured finishes.
--	----------------------------------	---

TECHNICAL DATA

Honed finish passes required DCOF Rating of .42	Granite is an extremely dense material and therefore inherently extremely durable making it one of the few natural stones suitable for high-traffic commercial and exterior spaces.
	Please refer to the Technical Data Sheet for the complete technical details.

CARE + MAINTENANCE

Please refer to our Stone + Tile 101 page for a complete guide	www.nascostonetile.com/stone-tile-101
--	--

SPEC: LIGHTING

EXTERIOR SCONCE - FIXTURE A

MANUFACTURER:
BARN LIGHT ELECTRIC

ITEM NAME:
BARN LIGHT BASICS FIRE CHIEF
SIGN LIGHT

COLOR:
100-BLACK

LOCATION:
EXTERIOR

QUANTITY:
3

PRICE:
TBD


LEAD TIME:
TBD

NOTES:





SPS-0716 REV A

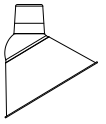BARN LIGHT BASICS FIRE CHIEF LIGHTJOB NAME: Harry'sFIXTURE TYPE: Exterior LightBLE - G - ASFC10 - G - 100
A B



Order Example: BLE - G - ASFC10 - 200 - G11

A - SHADE FINISH**POWDER COAT FINISHES¹:**

100	Black
200	White
300	Dark Green
605	Rust

B - MOUNTING*Please Note: Gooseneck finish will match finish selected in **Section-A*****GOOSENECK OPTIONS:**

G1
G11
G22

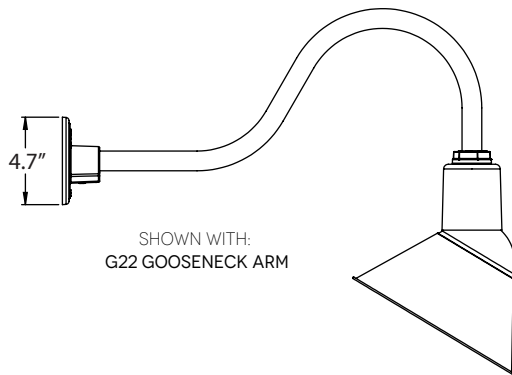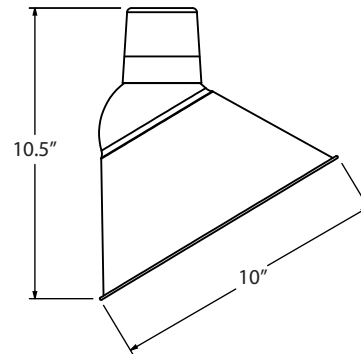IMPORTANT: (1) All Powder Coat finished shades feature a white interior**MOUNTING DIMENSIONS****GOOSENECK (G)****LUMINAIRE DIMENSIONS****SPECIFICATIONS****CERTIFICATIONS, LISTINGS & WARRANTY**

MADE IN THE USA

Manufactured and Hand-Crafted in Our 60,000 Square Foot Facility
Located in Titusville, FL

CSA LISTED FOR WET LOCATIONS

Includes All Gooseneck Mounting Styles

LIMITED WARRANTY

For Additional Information on Our Limited Warranty, Please See
Our Terms & Conditions**LIGHT SOURCE**

INCANDESCENT

Medium Base E26 Socket, 120 VAC, 200W Max

CONSTRUCTION & FINISH

POWDER COAT SHADE

Hand-Spun from High Purity 3003-O Temper Aluminum

POWDER COAT FINISHES

Polyester Powder Coat Finishes Are Electro-Statically Applied and
Thermocured

GOOSENECK

1/2" Nominal (0.84" Actual) or 3/4" Nominal (1.05" Actual) Sch 40,
6063 Aluminum

SPEC: LIGHTING
EXTERIOR RECESSED CANS - FIXTURE
B

MANUFACTURER:

TBD

ITEM NAME:

RECESSED CANS

COLOR:

TO MATCH UNDERSIDE OF
OVERHANG

LOCATION:

EXTERIOR

QUANTITY:

4

PRICE:

TBD

LEAD TIME:

TBD

NOTES:



SPEC: WINDOWS

EXTERIOR DOOR - TYPE B

MANUFACTURER:
SIMPSON DOOR COMPANY

ITEM NAME:
7501 THERMAL SASH, PANEL
TYPE 1-7/16" INNERBOND
DHRP

WOOD:
FIR

COLOR:
PT-2 BLACK

SIZE:
TBD

LOCATION:
EXTERIOR

QUANTITY:
TBD

PRICE:
TBD

LEAD TIME:
TBD

NOTES: DECORATIVE MUNTINS
PER THE DESIGN INTENT PHOTO



COLOR NOT AS PICTURED ABOVE



SPEC: WINDOWS

EXTERIOR WINDOWS - TYPE A

MANUFACTURER:

SIERRA PACIFIC WINDOWS OR
SIMILAR PRODUCT

ITEM NAME:

ALL-WOOD BI-FOLD WINDOWS

COLOR:

PAINTED PT-1

SIZE:

TBD

LOCATION:

EXTERIOR

QUANTITY:

TBD

PRICE:

TBD

LEAD TIME:

TBD

NOTES:


WINDOWS TO STACK INWARD
INTO RESTAURANT NOT
OUTWARD. APPLIED FILM THAT
LOOKS LIKE LEADED GLASS.




PARAMOUNT 44 CHARLES STREET



DESIGN INTENT IMAGES

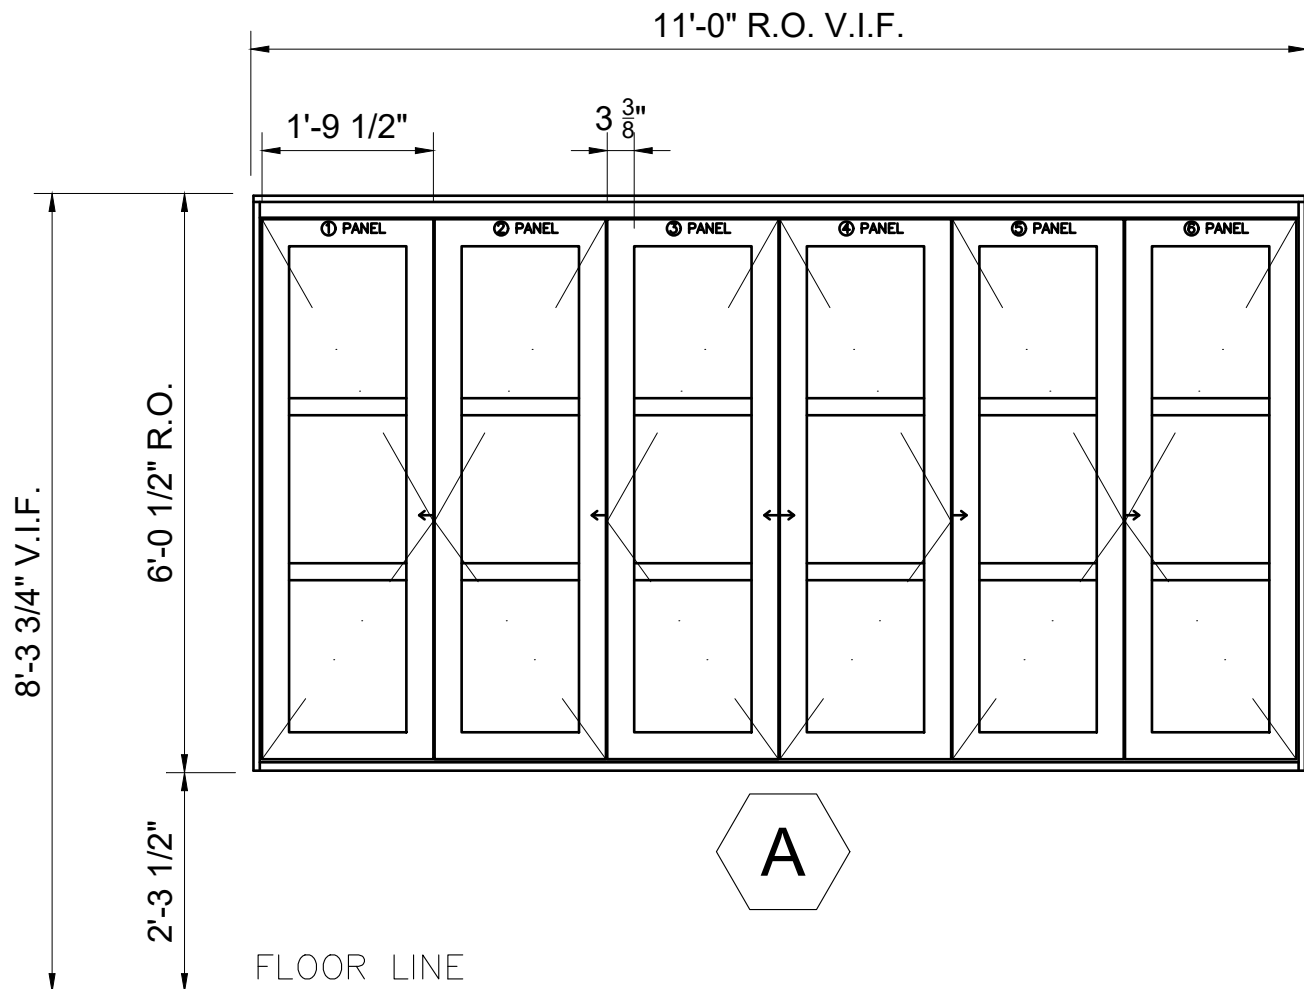

1 TYPICAL BI-FOLD WINDOW
 3/4" = 1'-0"

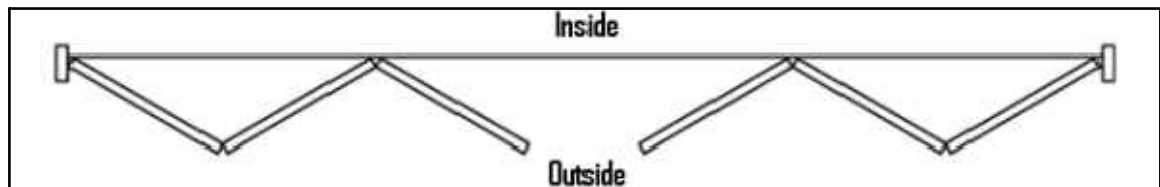

One Billings Road, Quincy, MA 02171
 617-786-7727 fax 617-786-7715


PROPOSED RESTAURANT
 147-149 CHARLES STREET
 BOSTON, MA 02114

Project No: 2024117

Date : AUG 21, 2026

Issue: Date :


Wood Inswing Bi-Fold Wood Sill Detail

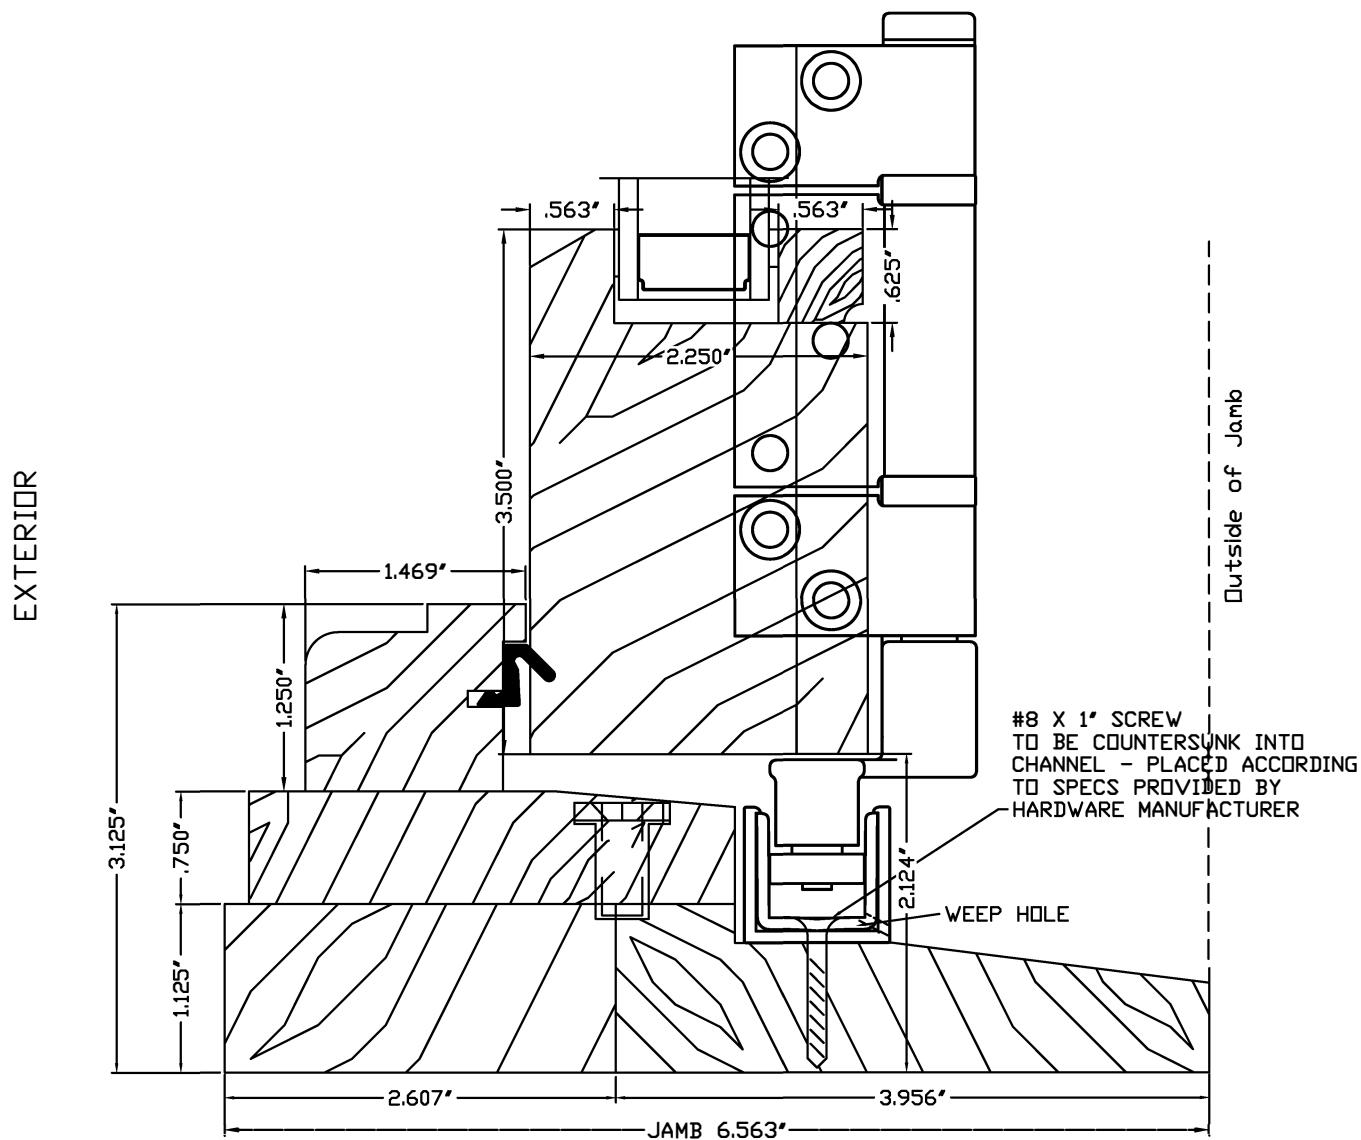


WOOD SPECIES: MAHOGANY PAINT GRADE

Proprietary Notice: The information contained in this drawing is the sole property of Parrett Windows & Doors. Any reproduction in part or as a whole without the written permission of Parrett Windows & Doors is prohibited.		DATE:		BY	
MY SIGNATURE ON THIS PRINT INDICATES MY APPROVAL OF DESIGN AND DIMENSIONS AS SHOWN AND I AUTHORIZE PRODUCTION OF SAME. DELIVERY DATE WILL NOT BE ASSIGNED UNTIL AUTHORIZED WRITTEN APPROVAL IS RECEIVED.		X		DETAIL: B	
				DATE: X SCALE: 3/4"=1"	
CUSTOMER _____		Parrett Windows & Doors <i>Durability, True Quality and Simply Beautiful</i> PARRETT MFG., INC. 690 East 2nd Ave. P.O. Box 440, Dorchester, WI 54425 Phone (800)541-9527 Fax (877)238-2452		DR BY: X	REF. NO. X
BY _____		CK'D BY: X	DWG. NO. X		
DATE _____					


Wood Inswing Bi-Fold Head Detail

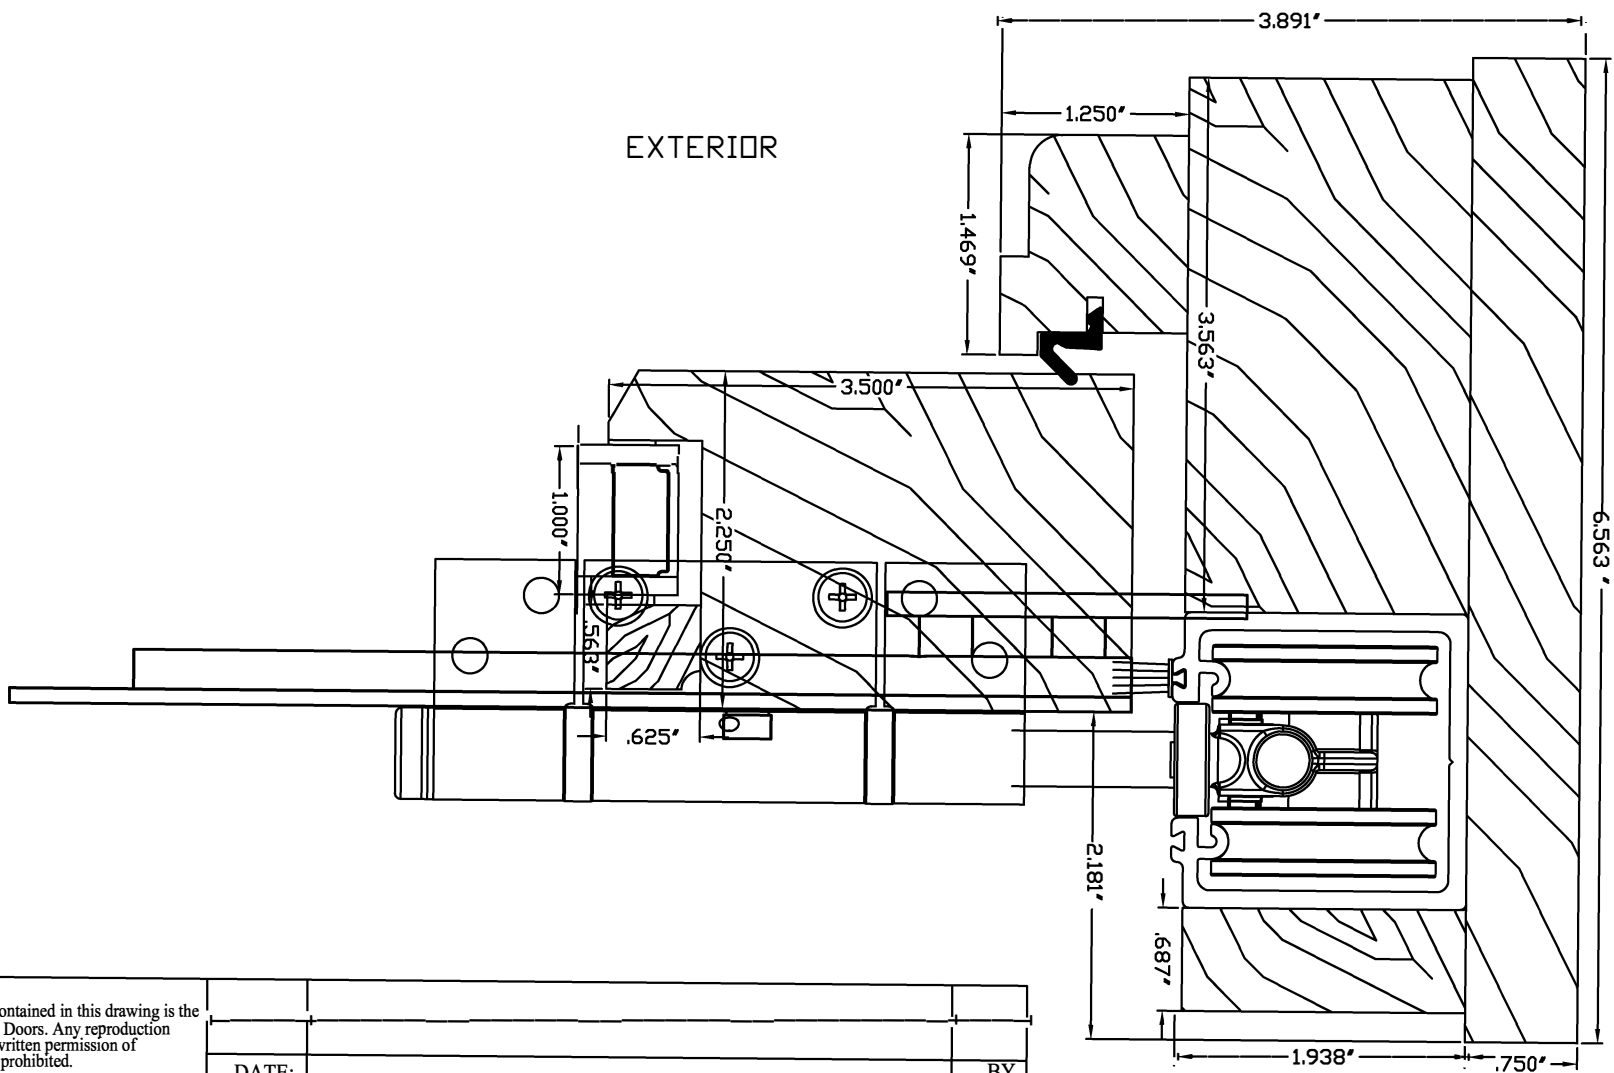

Proprietary Notice: The information contained in this drawing is the sole property of Parrett Windows & Doors. Any reproduction in part or as a whole without the written permission of Parrett Windows & Doors is prohibited.		DATE: _____		BY _____	
MY SIGNATURE ON THIS PRINT INDICATES MY APPROVAL OF DESIGN AND DIMENSIONS AS SHOWN AND I AUTHORIZE PRODUCTION OF SAME. DELIVERY DATE WILL NOT BE ASSIGNED UNTIL AUTHORIZED WRITTEN APPROVAL IS RECEIVED.		X DATE: _____		SCALE: 3/4"=1"	
CUSTOMER _____ BY _____ DATE _____		Parrett Windows & Doors <i>Durability, True Quality and Simply Beautiful</i> PARRETT MFG., INC. 690 East 2nd Ave. P.O. Box 440, Dorchester, WI 54425 Phone (800)541-9527 Fax (877)238-2452		DR BY: _____ CK'D BY: _____ REF. NO. _____ DWG. NO. _____	

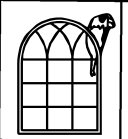


Wood Inswing Bi-Fold Side Detail

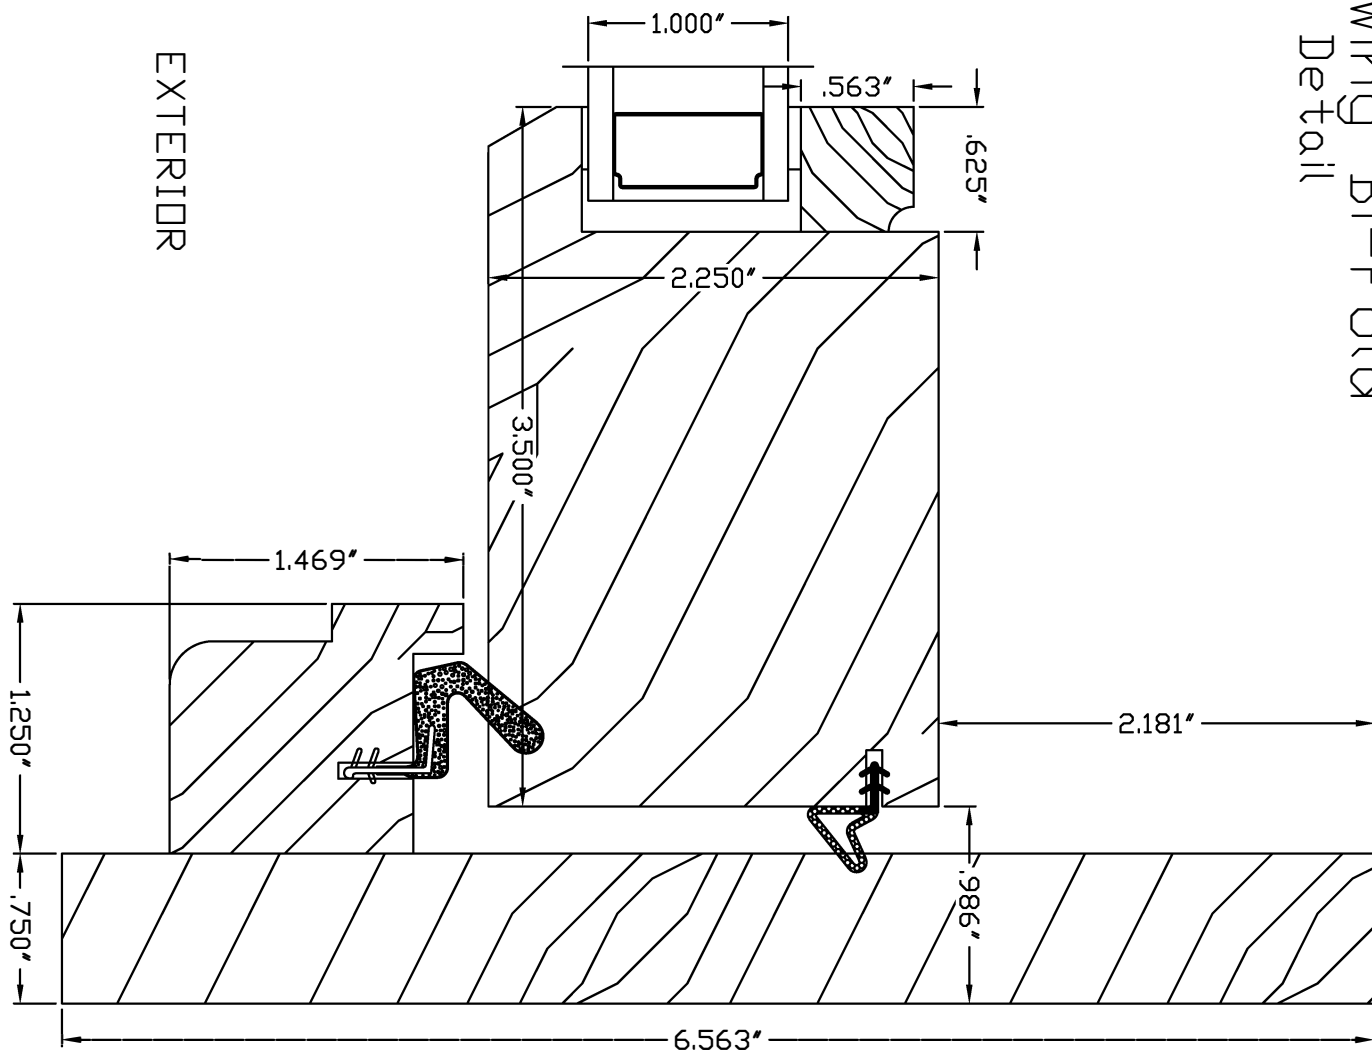

Proprietary Notice: The information contained in this drawing is the sole property of Parrett Windows & Doors. Any reproduction in part or as a whole without the written permission of Parrett Windows & Doors is prohibited.		DATE:		BY	
MY SIGNATURE ON THIS PRINT INDICATES MY APPROVAL OF DESIGN AND DIMENSIONS AS SHOWN AND I AUTHORIZE PRODUCTION OF SAME. DELIVERY DATE WILL NOT BE ASSIGNED UNTIL AUTHORIZED WRITTEN APPROVAL IS RECEIVED.		X		DETAIL: C	
				DATE: 11/16/18	
CUSTOMER _____ BY _____ DATE _____		 Parrett Windows & Doors <i>Durability, True Quality and Simply Beautiful</i> PARRETT MFG., INC. 690 East 2nd Ave. P.O. Box 440, Dorchester, WI 54425 Phone (800)541-9527 Fax (877)238-2452		DR BY: JZ	REF. NO. X
				CK'D BY: X	DWG. NO. X


Wood Inswing Bi-Fold Hinge Detail (Flush-Bolt Lock)

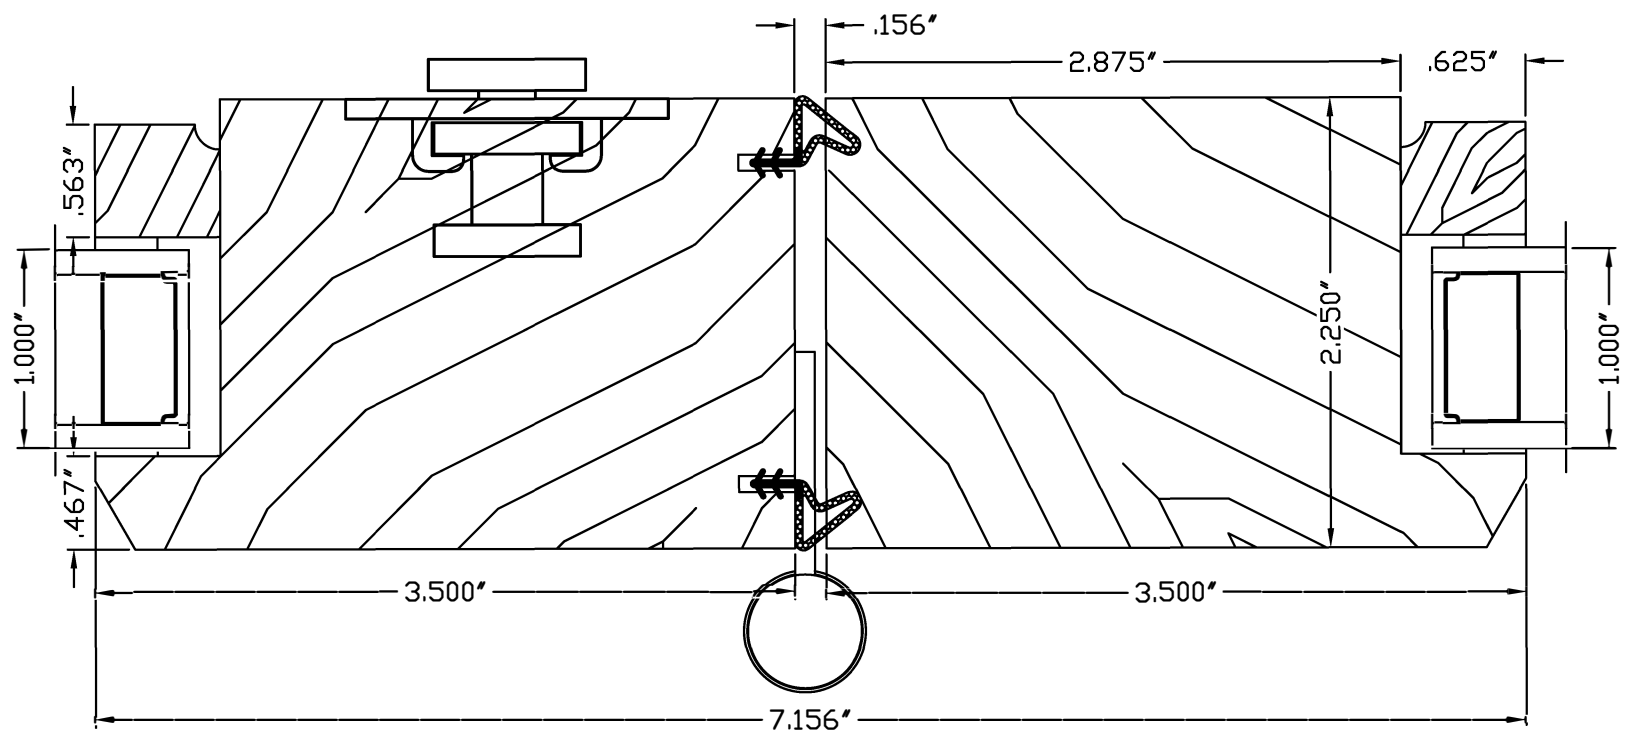

EXTERIOR

Proprietary Notice: The information contained in this drawing is the sole property of Parrett Windows & Doors. Any reproduction in part or as a whole without the written permission of Parrett Windows & Doors is prohibited.		DATE: _____ BY _____	
MY SIGNATURE ON THIS PRINT INDICATES MY APPROVAL OF DESIGN AND DIMENSIONS AS SHOWN AND I AUTHORIZE PRODUCTION OF SAME. DELIVERY DATE WILL NOT BE ASSIGNED UNTIL AUTHORIZED WRITTEN APPROVAL IS RECEIVED.		X	DETAIL: D
CUSTOMER _____ BY _____ DATE _____		Parrett Windows & Doors <i>Durability, True Quality and Simply Beautiful</i> PARRETT MFG., INC. 690 East 2nd Ave. P.O. Box 440, Dorchester, WI 54425 Phone (800)541-9527 Fax (877)238-2452	
		DR BY: JZ CK'D BY: X	DATE: 11/16/18 SCALE: FULL REF. NO. X DWG. NO. X

Wood Inswing Bi-Fold Meeting Rail Detail

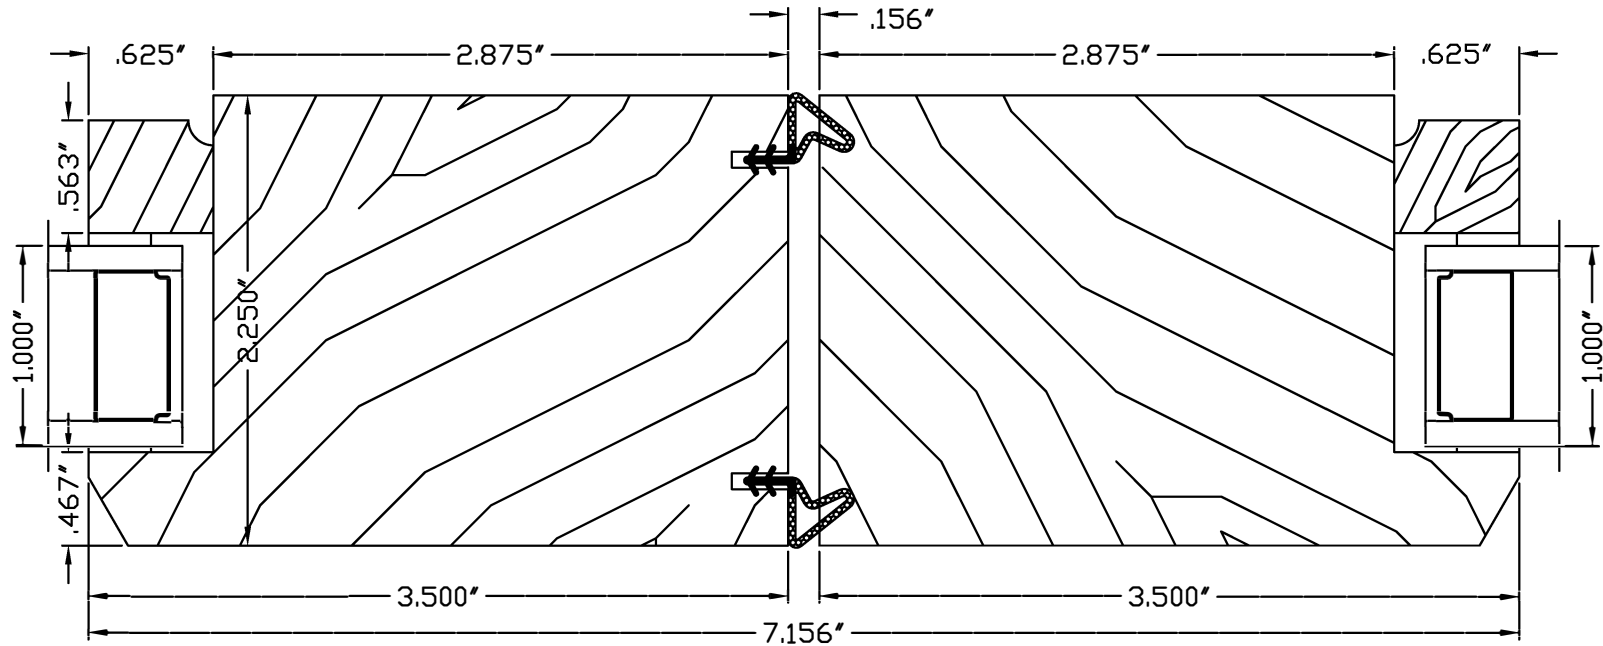


EXTERIOR

Proprietary Notice: The information contained in this drawing is the sole property of Parrett Windows & Doors. Any reproduction in part or as a whole without the written permission of Parrett Windows & Doors is prohibited.		DATE:		BY
MY SIGNATURE ON THIS PRINT INDICATES MY APPROVAL OF DESIGN AND DIMENSIONS AS SHOWN AND I AUTHORIZE PRODUCTION OF SAME. DELIVERY DATE WILL NOT BE ASSIGNED UNTIL AUTHORIZED WRITTEN APPROVAL IS RECEIVED.		X		DETAIL: E
CUSTOMER _____ BY _____ DATE _____		Parrett Windows & Doors <i>Durability, True Quality and Simply Beautiful</i> PARRETT MFG., INC. 690 East 2nd Ave. P.O. Box 440, Dorchester, WI 54425 Phone (800)541-9527 Fax (877)238-2452		DR BY: JZ CK'D BY: X
		REF. NO. X		DWG. NO. X



TDL DETAIL

EXTERIOR

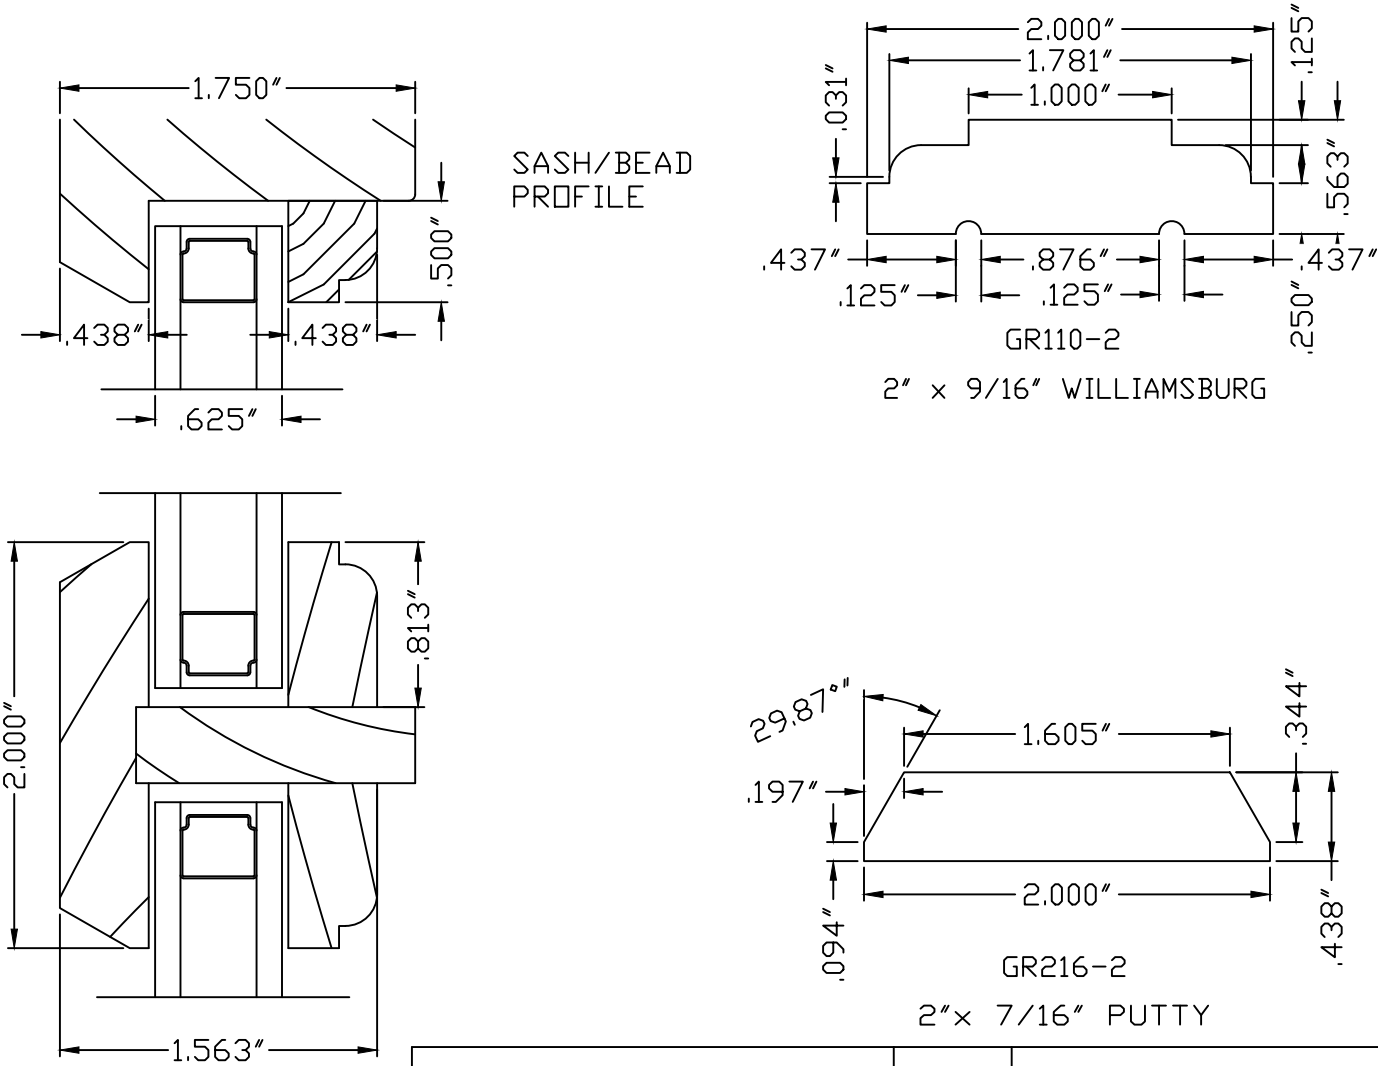

Proprietary Notice: The information contained in this drawing is the sole property of Parrett Windows & Doors. Any reproduction in part or as a whole without the written permission of Parrett Windows & Doors is prohibited.		DATE		REVISION / ECN		NO		BY	
MY SIGNATURE ON THIS PRINT INDICATES MY APPROVAL OF DESIGN AND DIMENSIONS AS SHOWN AND I AUTHORIZE PRODUCTION OF SAME. DELIVERY DATE WILL NOT BE ASSIGNED UNTIL AUTHORIZED WRITTEN APPROVAL IS RECEIVED.						DETAIL:		DATE:	
						X		FULL	
CUSTOMER _____ BY _____ DATE _____		 Parrett Windows & Doors <i>Durability, True Quality and Simply Beautiful</i> PARRETT MFG., INC. 690 East 2nd Ave. P.O. Box 440, Dorchester, WI 54425 Phone (800)541-9527 Fax (877)238-2452				DR BY:		REF. NO.	
						CQ		DWG. NO. X	



Window Boxes

Railing Planters

Planters

Tables & Decor

Balconies & Accents

Fire

Artificial Plants

Hanging Baskets

Shutters

Lighting



Framed Cottage Cedar Window Box w/ Cleat

SKU: BHC-CTTG-48-L

\$284.00

☆☆☆☆☆ (No reviews yet) [+ Write a Review](#)

Lead time : Usually ships in 28 Business Days - Usually Ships in 3-4 Weeks

Choose Length: *

48" ▾

Optional Liner (Highly Recommend): *

☒ Liner

☐ None

Quantity:

▾


1

▴

Add to Cart

Add to Wish List ▾


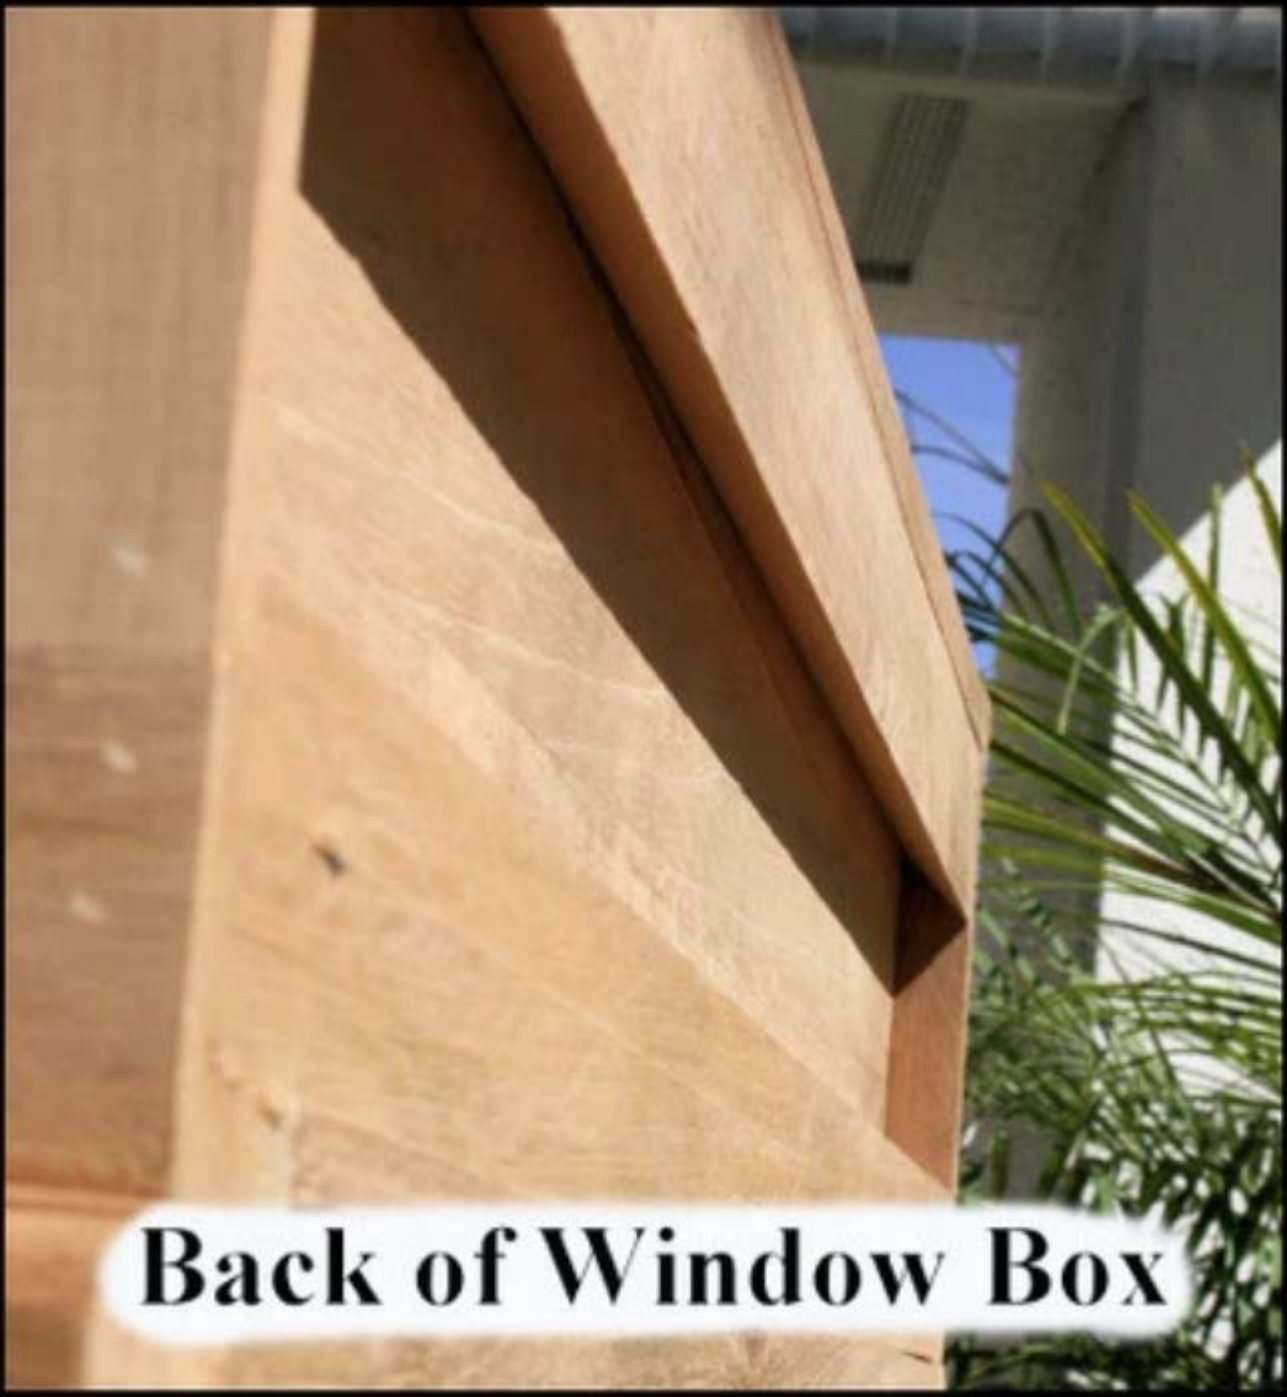


A close-up photograph of the back of a window box. The box is constructed from light-colored wood, possibly pine or cedar, showing a clear grain pattern. It features a deep, rectangular channel or groove running along its length. The box is positioned outdoors, with a blurred background showing a building's exterior, a window with a vent, and some green foliage. The lighting is bright, suggesting a sunny day.


Back of Window Box

FRONT VIEW

SIDE VIEW

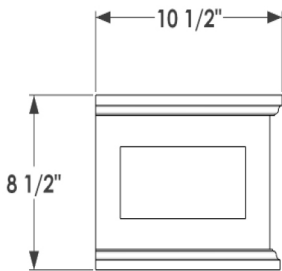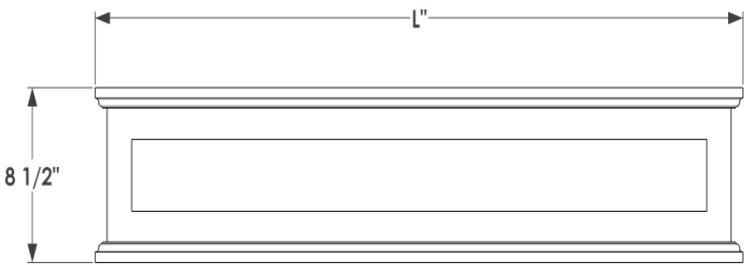

BACK VIEW

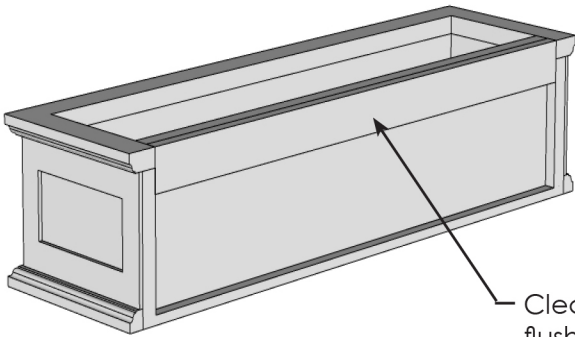

Cleat Mount, trim is
flush with back panel

L SIZE	Exterior Length
24"	27"
30"	33"
36"	39"
42"	45"
48"	51"
60"	63"
72"	75"

GENERAL NOTES

windowbox.com
6088 Corte Del Cedro, Carlsbad, CA 92011
service@windowbox.com
888-427-3362

PRODUCT DESCRIPTION		SKU			ORDER NUMBER	
Framed Cottage Cedar Window Box w/ Cleat		BHC-CTTG				
DIMENSIONS		COLOR	FINISH	REP:	DB:	DATE
		Natural Cedar				



Shelf Window Box Wall Bracket Pair

SKU: 418B

\$43.97

☆☆☆☆☆ (No reviews yet) + [Write a Review](#)



Size: *

- ☐ 6" Shelf
- ☐ 8" Shelf
- ☐ 9" Shelf
- ☒ 10" Shelf
- ☐ 12" Shelf

Color: *

- ☐ BLK Black
- ☐ WH White
- ☐ OR Oil Rubbed



Optional Hardware: *

- ☐ HWW Hardware for Wood or Stucco
- ☐ HWM Hardware for Stone or Masonry
- ☒ None

Quantity:

▼	1	▲
---	---	---



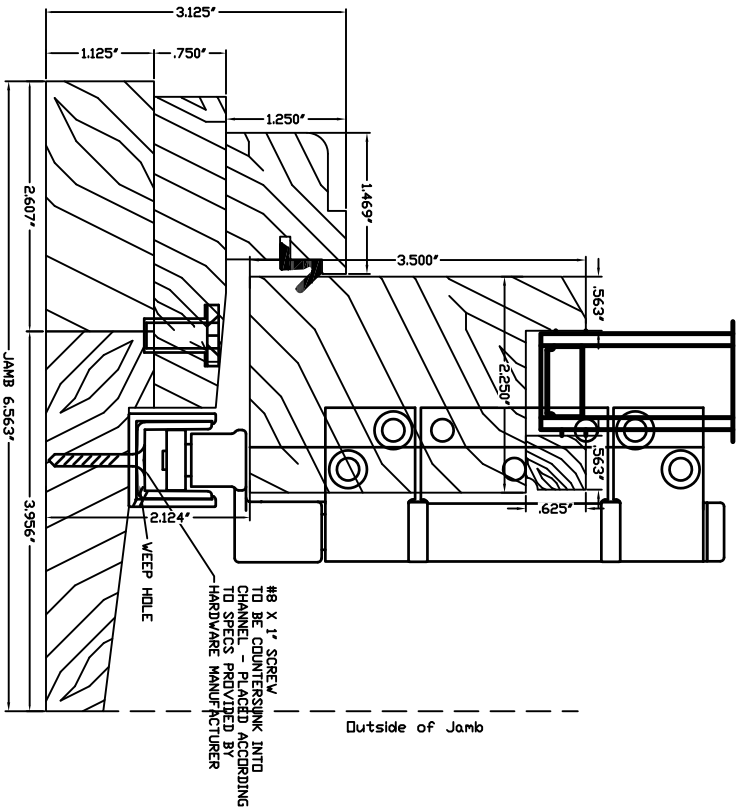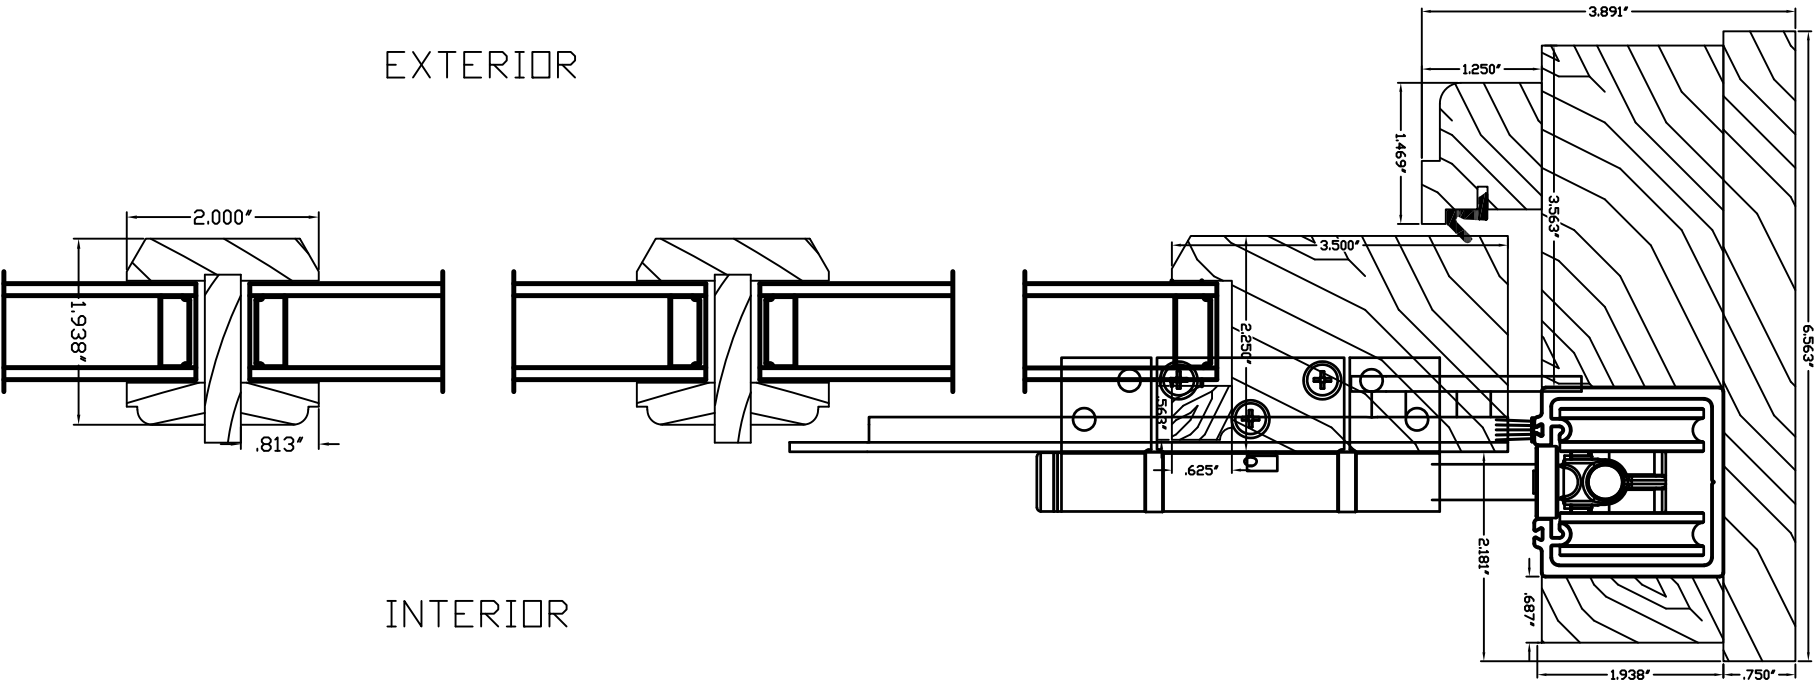

1

PROPOSED WINDOW SECTION CUT

6" = 1'-0"

PROPOSED WOOD BI-FOLD INSWING WINDOW SECTION CUT SILL
THROUGH WINDOW HEAD
147-149 CHARLES STREET, BOSTON

Chao
& Company, Inc.

One Billings Road, Quincy, MA 02171
617-786-7227 Fax 617-786-7715

Project No: 2024117

Date: SEPT 14, 2026

Issue: Date: