

Avni Blue Hill: Katye pa katye

SOTI RIVER ST POU RIVE BABSON ST (S)

Seksyon sa a sitiye ant Rivyè Neponset ak Sant Sante Kominotè Mattapan, epi li pase nan Mattapan Square



Gen de liy sikilasyon nan chak direksyon. Gen anpil sikilasyon isit la pou moun k ap ale oswa k ap soti nan Pon Neponset la pandan lè gwo trafik yo



Pa gen okenn chanjman nan kantite plas pakin yo. Kenbe pakin an dyagonal nan tout Mattapan Square jan li ye kounye a



Yo limite vire a goch pou antre nan pakin Sant Sante a; aksè a fèt pa wout Babson St.




Yo amelyore pasaj ak koneksyon ant Cummins Highway ak Neponset River Trail nan kafou River Street ak Blue Hill Avenue.



Platfòm estasyon bis yo sitiye toupre Fairway St; yo ranplase de pè arè bis ki te nan Fairway St ak Babson St.



Yo pwopoze omwen 5 nouvo pyebwa pou seksyon sa a.

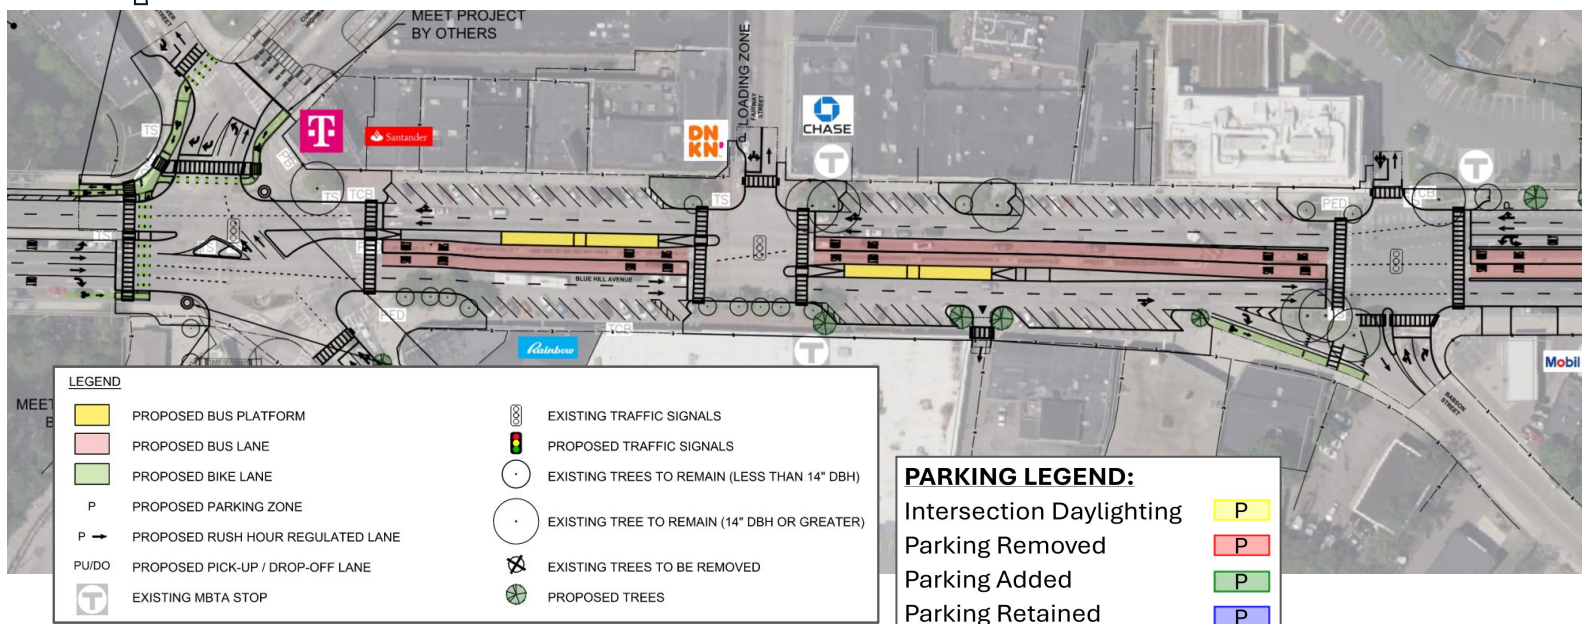

Avni Blue Hill: Katye pa katye

SOTI BABSON ST (S) POU RIVE WOODHAVEN ST

Seksyon sa a sitiye apeprè ant pon ki toupre Simco a ak Mattapan Community Health Center



Gen de liy sikilasyon nan chak direksyon ak lòt liy anplis pou vire a goch. Pifò trafik la ap ale nan direksyon Pon Neponset la oswa ap soti ladan l pandan lè gwo trafik yo.



Gen yon ogmantasyon nèt 19 plas pakin ki soti nan deplase arè bis yo lwen bò twotwa a. Gen espas pakin sou tou de bò lari a, ansanm ak espas pakin nan mitan lari a toupre Carter Post ak Legliz St. Angela Merici.



Yo pral mete restriksyon sou vire a goch oswa fè demi-tour nan antre Jubilee Church la; moun k ap vle fè manèv sa yo ap oblije pase nan liy espesyal ki gen limyè trafik nan ri Babson St. Gen nouvo pasaj pou pyeton ki gen limyè trafik nan ri Babson St (bò Sid) ak ri Woodhaven St.




Pa gen okenn amenajman pou bisiklèt ant pon an ak Mattapan Square, men y ap planifye koneksyon ki an sekirite atravè lari segondè pou ale nan Neponset Greenway ak Cummins Highway. Chemen bisiklèt ki sou nivo twotwa a sou bò lwès la kòmanse nan Woodha.



Estasyon bis la sitiye toupre pon ki pase anlè liy Fairmount la (touple Simco's). Sa a ranplase arè bis ki nan Woodhaven St ak Jubilee Church yo.



Yo pwopoze omwen 7 nouvo pyebwa pou seksyon sa a.

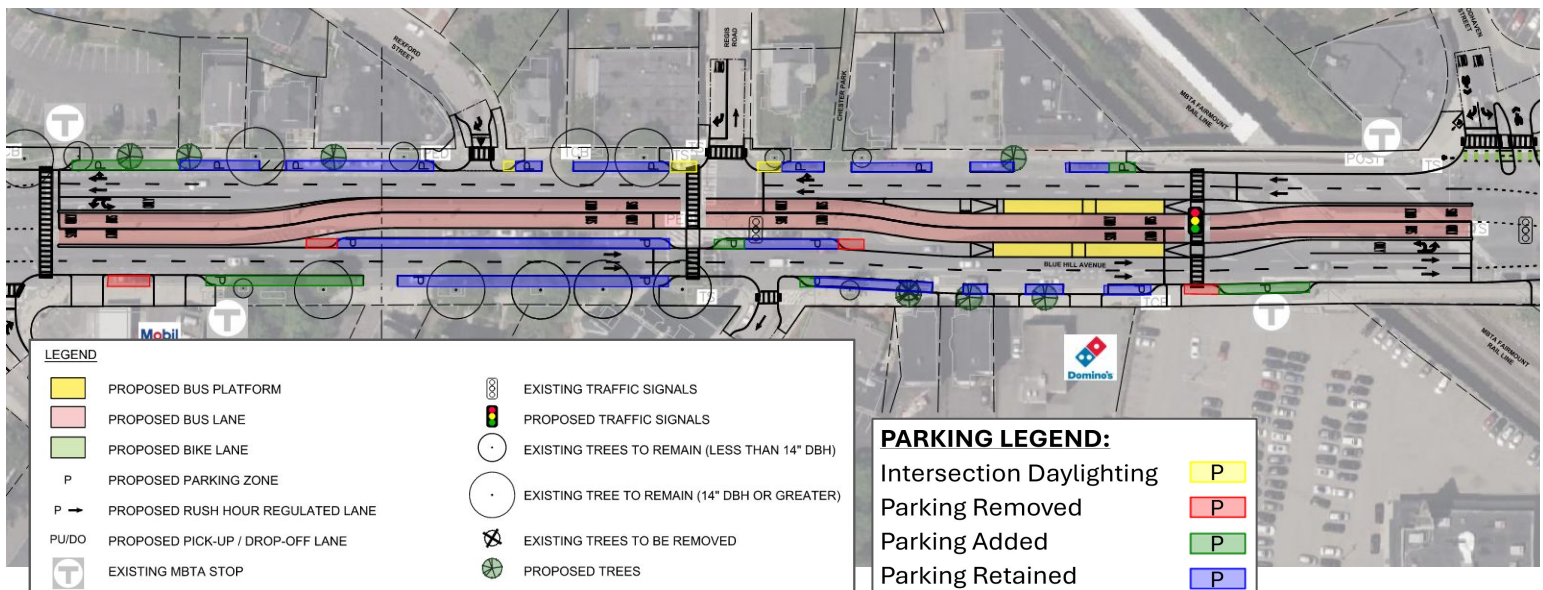

Avni Blue Hill: Katye pa katye

SOTI WOODHAVEN ST POU RIVE BABSON ST (N)

Seksyon sa a sitiye ant pon ki bò Simco a ak branch Mattapan nan Bibliyotèk Piblik Boston an



Gen de liy sikilasyon nan toule de direksyon yo.



Gen yon ogmantasyon nèt total 10 plas pakin nan seksyon sa a. Ant Walk Hill St ak Hiawatha Rd, yo retire 3 plas.



Yo pral mete restriksyon sou mouvman pou vire agoch ak pou kontinye tou dwat nan direksyon Babson St (Nò); y ap bay aksè atravè yon nouvo liy ki gen limyè trafik pou vire agoch oswa fè yon demi-tou (U-turn) nan nivo Norfolk St. Gen yon lòt pasaj pou pyeton tou ki gen limyè trafik nan Norfolk St.




Chemen bisiklèt ki sou nivo twotwa a sou bò lwès la kòmanse nan Woodha. Yo pral amenaje entèseksyon nan Norfolk St la yon fason pou konekte siklis yo ak koulwa pou bisiklèt ki sou Norfolk St ak Babson St.



Kayè estasyon bis yo sitiye toupres Bibliyotèk Branch Mattapan ak Walk Hill Street.



Yo pwopoze omwen 25 nouvo pyebwa pou seksyon sa a. Yo toujou ap travay sou konsepsyon pi gwo espas ki gen amenajman peyizaj nan kafou lari Culbert ak lari Woodhaven an.

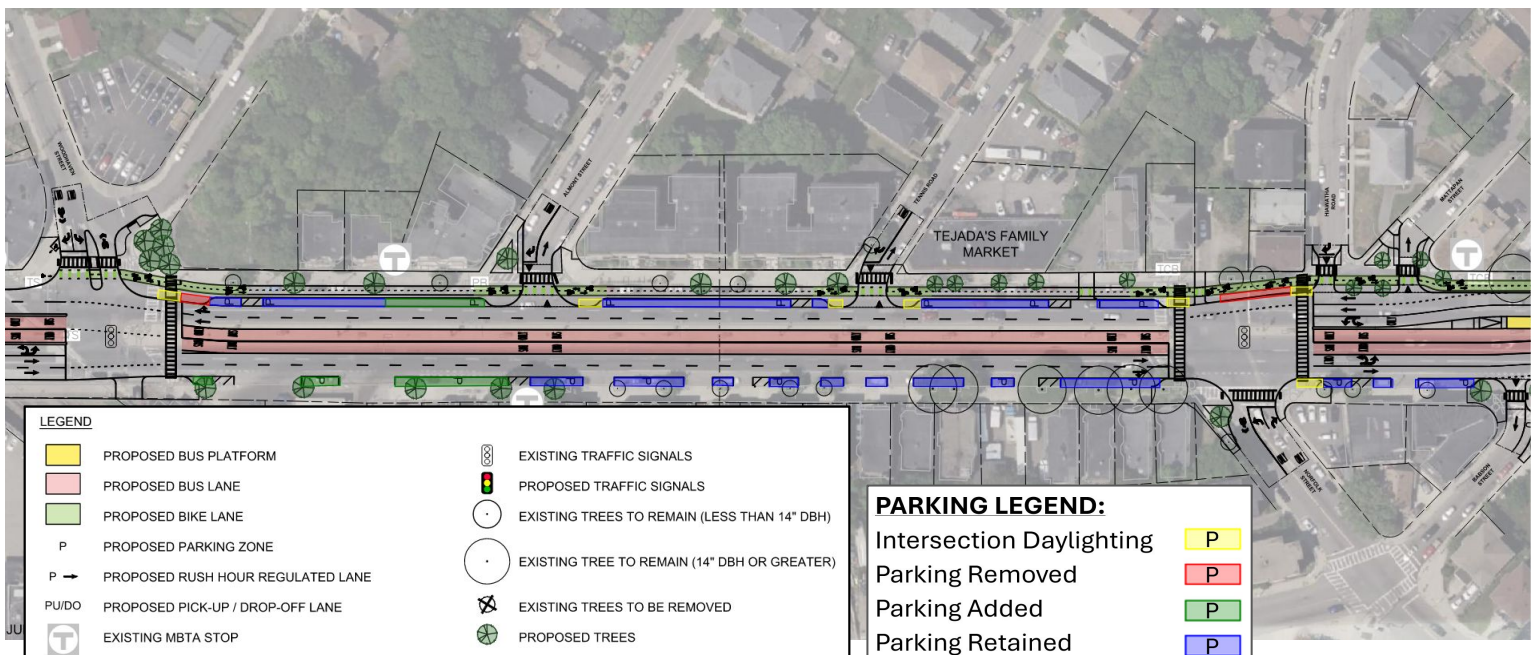

Avni Blue Hill: Katye pa katye

SOTI BABSON ST (N) POU RIVE WELLINGTON HILL ST

Seksyon sa a sitiye ant branch Mattapan nan Bibliyotèk Piblik Boston ak restoran Blue Mountain Jamaican



Gen de liy sikilasyon ki ale nan direksyon nò. Nan direksyon sid la, gen yon sèl liy sikilasyon ant Wellington Hill St ak Walk Hill St, sa ki ede kenbe espas pakin nan zòn nan.



Yo retire yon plas pakin sou bò lwès Blue Hill Avenue, ant Hazelton Street ak Walk Hill Street. Sa a se pou fè plas pou liy sikilasyon yo.



Yo pral fèmen wout pou vire a goch ak wout pou ale tou dwat nan direksyon Babson St; y ap bay aksè atravè yon nouvo liy ki gen limyè trafik pou vire a goch oswa fè yon demi-tou (U-turn) nan Norfolk St.





Gen yon pist pou bisiklèt ki nan menm nivo ak twotwa a ki pase sou bò lwès Blue Hill Ave nan seksyon sa a epi ki konekte ak Walk Hill St.



Kayè estasyon bis yo sitiye toupre Bibliyotèk Branch Mattapan ak Walk Hill Street.



Yo pwopoze omwen 11 nouvo pyebwa pou seksyon sa a.

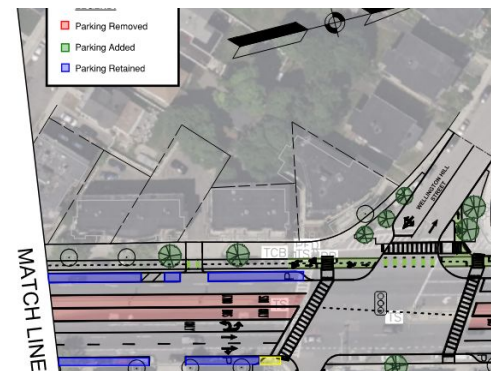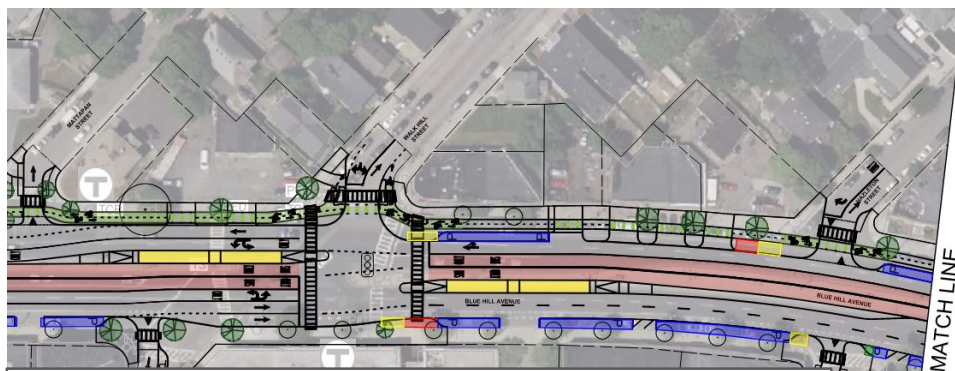

LEGEND	
	PROPOSED BUS PLATFORM
	PROPOSED BUS LANE
	PROPOSED BIKE LANE
	PROPOSED PARKING ZONE
	PROPOSED RUSH HOUR REGULATED LANE
	PROPOSED PICK-UP / DROP-OFF LANE
	EXISTING MBTA STOP
	EXISTING TRAFFIC SIGNALS
	PROPOSED TRAFFIC SIGNALS
	EXISTING TREES TO REMAIN (LESS THAN 14" DBH)
	EXISTING TREE TO REMAIN (14" DBH OR GREATER)
	EXISTING TREES TO BE REMOVED
	PROPOSED TREES

PARKING LEGEND:

Intersection Daylighting	
Parking Removed	
Parking Added	
Parking Retained	

Avni Blue Hill: Katye pa katye

SOTI WELLINGTON HILL ST POU RIVE HOSMER ST

Seksyon sa a sitiye ant Blue Mountain Jamaican Restaurant ak Morning Star Baptist Church



Gen yon sèl liy sikilasyon ki ale nan direksyon sid, sa ki kite espas pou pakin ak yon separasyon nan mitan wout la. Sou bò ki mennen nan direksyon nò a, gen yon liy sikilasyon ki disponib toutan, plis yon lòt liy ki sèvi pou sikilasyon nòmal pandan lè gwo trafik yo, epi pou pakin nan lòt moman nan jounen an.



Gen yon ogmantasyon nèt de 2 plas pakin, avèk restriksyon pakin sou bò lès la pandan lè gwo trafik yo.



Yo pral mete restriksyon sou manèv pou fè demi-tour nan ri Clarkwood la; y ap bay aksè atravè yon liy espesyal pou vire a goch oswa fè demi-tour nan ri Wellington Hill la. Gen nouvo pasaj pou pyeton ki gen limyè siyalizasyon nan ri Wellington Hill ak ri Clarkwood.




Gen yon pist pou bisiklèt ki nan nivo twotwa a ki pase sou bò lwès Blue Hill Ave nan seksyon sa a.



Platfòm estasyon bis yo sitiye nan kafou Clarkwood St la; yo ranplase de pè arè bis ki te nan Wellington Hill St ak Woolson St yo.



Yo pwopoze omwen 8 nouvo pyebwa pou seksyon sa a.

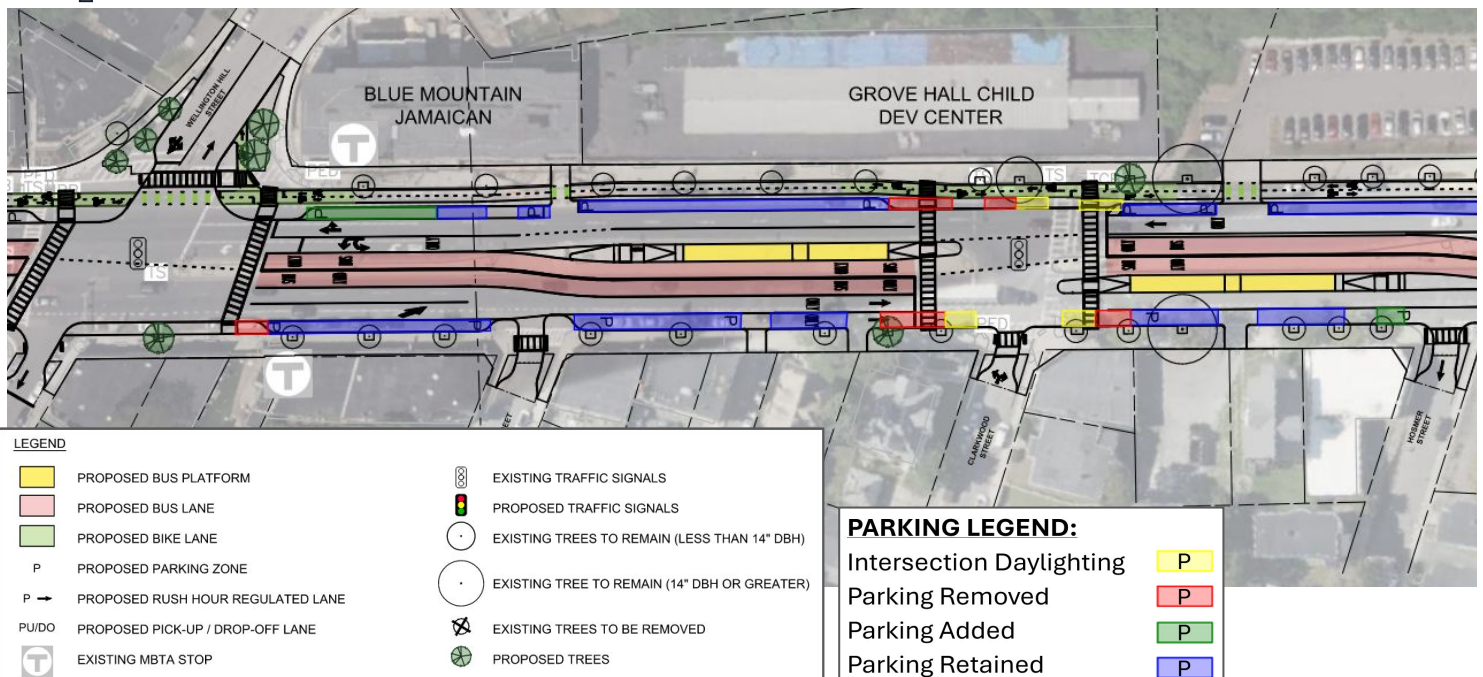

Avni Blue Hill: Katye pa katye

SOTI HOSMER ST POU RIVE MORTON ST

Seksyon sa a sitiye ant Morning Star Baptist Church ak Morton St



Gen de liy sikilasyon k ap ale nan direksyon nò ant Landor Road ak Morton St. Ant Hosmer St ak Landor Road, nan direksyon nò, gen yon liy sikilasyon plis yon lòt liy ki sèvi pou sikilasyon nòmal pandan lè gwo trafik yo, epi pou pakin nan lòt moman nan jounen an. Gen yon sèl liy sikilasyon nan direksyon sid pou fè plas pou pakin.



Gen yon ogmantasyon nèt 3 plas sou bò lwès la epi yon diminisyon nèt 3 plas sou bò lès la. Yon espas separasyon nan mitan wout la, ant Deering Rd ak Hosmer St, pèmèt moun pake machin yo lè y ap ale legliz nan jou dimanch.



Yo pral fèmen espas ki separe de bò wout la (median) nan nivo Goodale Rd; moun ap ka pase nan liy ki pèmèt vire a goch oswa fè yon demi-tou (U-turn) nan nivo Morton St ak Wellington Hill St. Gen yon nouvo pasaj pou pyeton ki gen limyè siyalizasyon nan Goodale Rd.




Gen yon pist pou bisiklèt ki nan nivo twotwa a ki pase sou bò lwès Blue Hill Ave nan seksyon sa a.



Platfòm estasyon bis yo nan seksyon sa a sitiye nan Morton St.



Yo pwopoze omwen 10 nouvo pyebwa pou seksyon sa a.

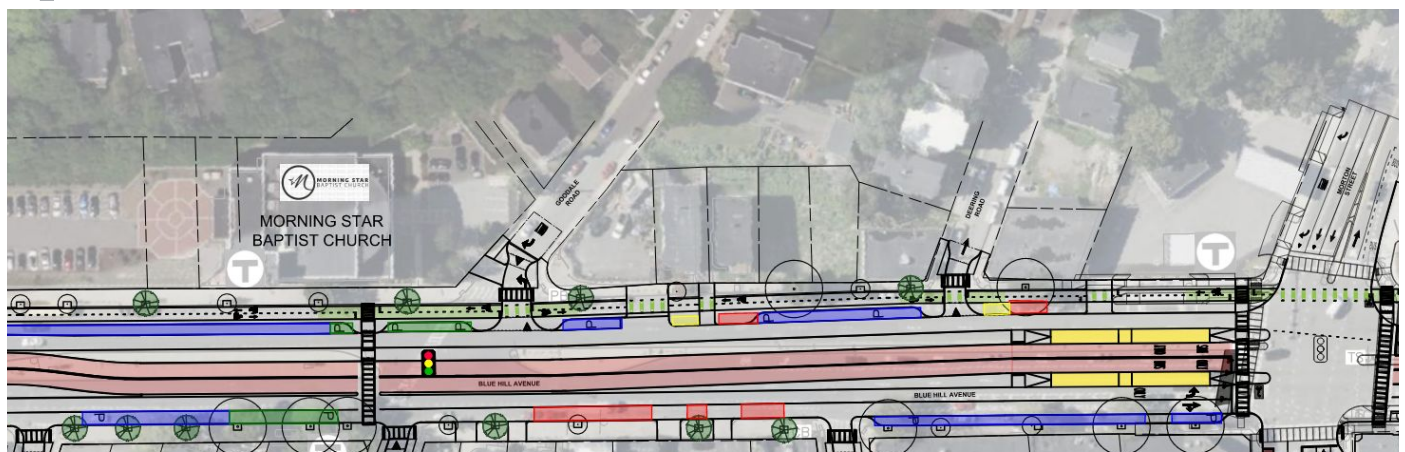

LEGEND

	PROPOSED BUS PLATFORM		EXISTING TRAFFIC SIGNALS
	PROPOSED BUS LANE		PROPOSED TRAFFIC SIGNALS
	PROPOSED BIKE LANE		EXISTING TREES TO REMAIN (LESS THAN 14" DBH)
	PROPOSED PARKING ZONE		EXISTING TREE TO REMAIN (14" DBH OR GREATER)
	PROPOSED RUSH HOUR REGULATED LANE		EXISTING TREES TO BE REMOVED
	PROPOSED PICK-UP / DROP-OFF LANE		PROPOSED TREES
	EXISTING MBTA STOP		

PARKING LEGEND:

Intersection Daylighting	
Parking Removed	
Parking Added	
Parking Retained	

Avni Blue Hill: Katye pa katye

SOTI MORTON ST POU RIVE JOHNSTON RD

Seksyon sa a sitiye ant Morton Street ak kote separasyon santral ki gen pyebwa a kòmanse



Gen de liy sikilasyon nan chak direksyon ant Morton St ak Ansel Rd, epi yo vin redui a yon sèl liy nan chak direksyon nan nivo Ansel Road.



Gen yon ogmantasyon nèt 7 plas pakin. Sa gen ladan l yon diminisyon nèt 1 plas sou bò lwès la ak yon ogmantasyon nèt 8 plas sou bò lès la. Yo kenbe pakin an dyagonal bò kote Distri B-3 Depatman Lapolis Boston an.



Yo pral mete restriksyon sou viraj a goch nan entèseksyon Ansel Rd/Wilcock St ak Johnston Rd/Balsam St; y ap mete restriksyon tou sou viraj a goch pou machin k ap monte nan direksyon nò nan Baird St. Aksè ap posib nan pase pa Lucerne St, Morton St, Harvard St, ak Woodrow Ave. Gen yon nouvo pasaj pou pyeton avèk limyè siyalizasyon nan Ansel Rd.




Gen yon pist pou bisiklèt ki nan nivo twotwa a ki pase sou bò lwès Blue Hill Ave nan seksyon sa a.



Platfòm estasyon bis yo nan seksyon sa a sitiye ant Ansel Rd ak Balsam St; yo ranplase arè bis ki te nan Woodrow Ave, Johnston Rd, ak Arbutus St yo.



Yo pwopoze pou plante omwen 12 nouvo pyebwa nan seksyon sa a, epi pou retire 5 pyebwa nan espas ki separe wout la (median), paske yo pral demoli espas sa yo.

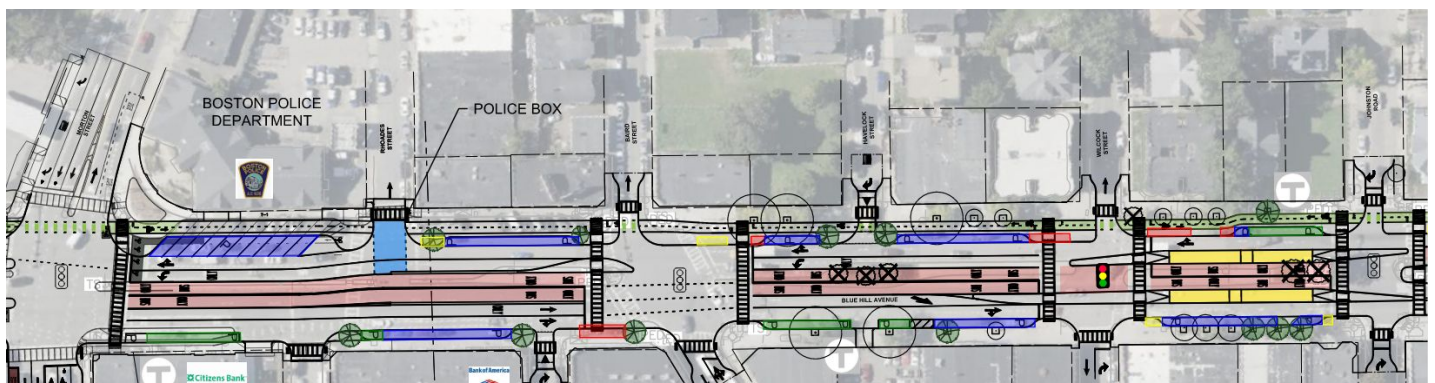

LEGEND	
	PROPOSED BUS PLATFORM
	PROPOSED BUS LANE
	PROPOSED BIKE LANE
	PROPOSED PARKING ZONE
	PROPOSED RUSH HOUR REGULATED LANE
	PROPOSED PICK-UP / DROP-OFF LANE
	EXISTING MBTA STOP
	EXISTING TRAFFIC SIGNALS
	PROPOSED TRAFFIC SIGNALS
	EXISTING TREES TO REMAIN (LESS THAN 14" DBH)
	EXISTING TREE TO REMAIN (14" DBH OR GREATER)
	EXISTING TREES TO BE REMOVED
	PROPOSED TREES

PARKING LEGEND:

Intersection Daylighting	
Parking Removed	
Parking Added	
Parking Retained	

Avni Blue Hill: Katye pa katye

SOTI JOHNSTON RD POU RIVE BROOKVIEW ST

Seksyon sa a soti apeprè kote separasyon santral ki gen pyebwa a kòmanse, rive jis nan Fernandez Liquors ki anfas Polonia Auto Sales



Gen yon sèl liy sikilasyon nan chak direksyon. Sa ede prezève espas ki nan mitan wout la kote yo plante pyebwa.



Gen yon ogmantasyon nèt 9 plas pakin. Sa gen ladan l yon ogmantasyon nèt 1 plas pakin sou bò lwès ak yon ogmantasyon nèt 8 plas sou bò lès.



Yo entèdi vire a goch nan entèsèksyon Balsam St ak Johnston Rd; ou ka pase pito pa Lucerne St, Woodrow Ave, Morton St ak Harvard St.




Gen yon pist pou bisiklèt ki nan nivo twotwa a ki pase sou bò lwès Blue Hill Ave nan seksyon sa a.



Platfòm estasyon bis yo nan seksyon sa a sitiye ant Ansel Rd ak Balsam St; yo ranplase arè bis ki te nan Woodrow Ave, Johnston Rd, ak Arbutus St yo.



Yo pwopoze omwen 5 nouvo pyebwa pou seksyon sa a.

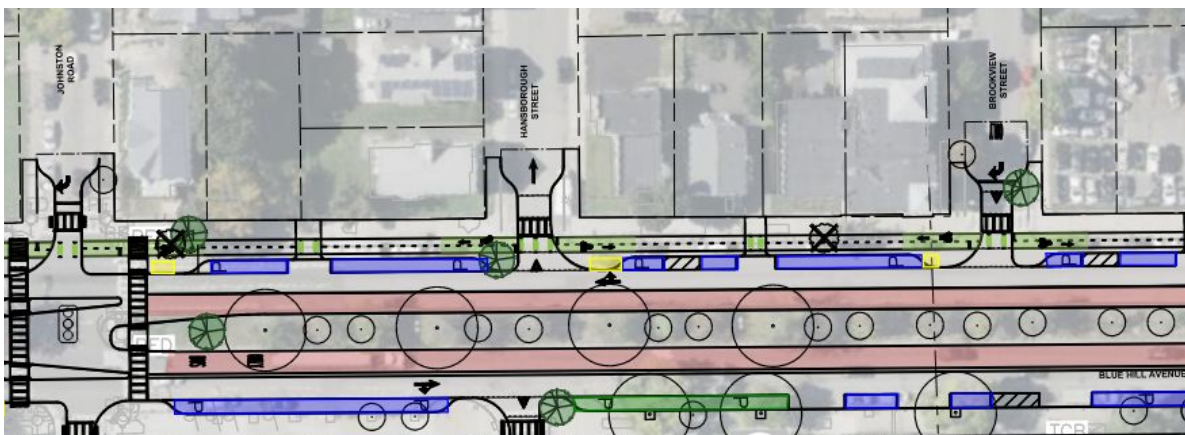

LEGEND

- PROPOSED BUS PLATFORM
- PROPOSED BUS LANE
- PROPOSED BIKE LANE
- P PROPOSED PARKING ZONE
- P → PROPOSED RUSH HOUR REGULATED LANE
- PU/DO PROPOSED PICK-UP / DROP-OFF LANE
- EXISTING MBTA STOP

- EXISTING TRAFFIC SIGNALS
- PROPOSED TRAFFIC SIGNALS
- EXISTING TREES TO REMAIN (LESS THAN 14" DBH)
- EXISTING TREE TO REMAIN (14" DBH OR GREATER)
- EXISTING TREES TO BE REMOVED
- PROPOSED TREES

PARKING LEGEND:

- Intersection Daylighting
- Parking Removed
- Parking Added
- Parking Retained

- P
- P
- P
- P

Avni Blue Hill: Katye pa katye

SOTI BROOKVIEW ST POU RIVE WESTVIEW ST

Seksyon sa a soti apeprè nan Polonia Auto Sales pou rive nan Engine 52 Depatman Ponpye Boston an



Gen yon sèl liy sikilasyon nan chak direksyon. Sa ede prezève espas ki nan mitan wout la kote yo plante pyebwa.



Gen yon ogmantasyon nèt 17 plas. Sa gen ladan l yon ogmantasyon nèt 5 plas sou bò lwès la ak yon ogmantasyon nèt 12 plas sou bò lès la; yo jwenn rezilta sa a lè yo deplase arè bis yo pou yo pa rete kole ak bò twotwa a.



Yo pral fèmen pasaj ki nan mitan wout la nan nivo Callender St, sa ki pral fè l posib pou machin yo vire adwat sèlman lè y ap antre sou Blue Hill Ave. pral gen yon nouvo pasaj pou pyeton avèk limyè siyalizasyon nan lari Callender.




Gen yon pist pou bisiklèt ki nan nivo twotwa a ki pase sou bò lwès Blue Hill Ave nan seksyon sa a.



Seksyon sa a sèvi ak platfòm estasyon otobis ki sitiye ant Ansel Rd/Wilcock St ak Johnston Rd/Balsam St, ansanm ak platfòm otobis toupre kafou Westview St la; ansanm, yo ranplase arè otobis ki te genyen nan Callender St ak Greenock St yo.



Yo pwopoze pou plante omwen 12 nouvo pyebwa nan seksyon sa a, epi y ap kenbe espas ki nan mitan wout la kote gen pyebwa deja yo.

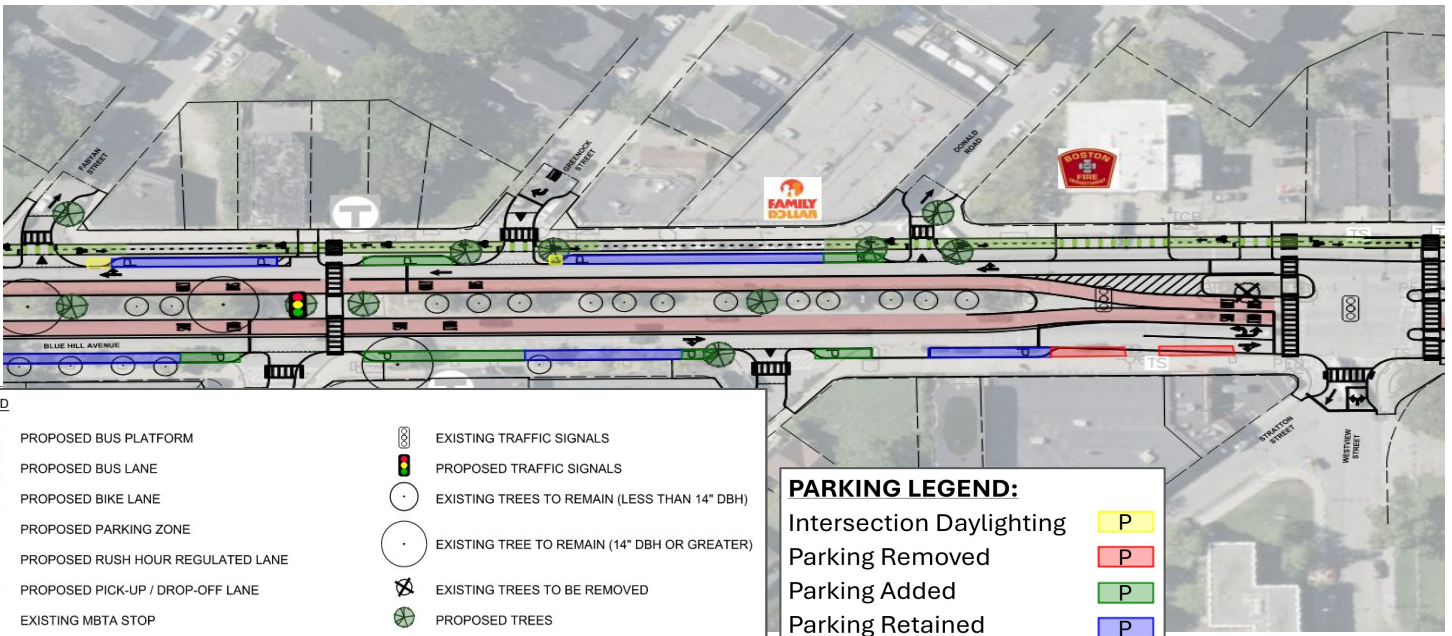

Avni Blue Hill: Katye pa katye

SOTI WESTVIEW ST POU RIVE PAXTON ST

Seksyon sa a se yon blòk longè bò Harambee Park



Gen de liy k ap pwoche bò Westview St soti nan toule de direksyon: youn pou kontinye tou dwat epi youn pou vire a goch oswa fè yon demi-tou.



Gen yon diminsyon nèt nan 6 plas pakin. Sa a gen ladan apeprè 8 espas pakin yo retire sou bò lès ansanm Sant Tenis ak Anrichisman Sportif yo. Sou bò lwès la, yo ajoute 2 plas pakin lè yo deplase estasyon bis la pou l pa kole ak bò twotwa a.



Gen yon nouvo pasaj pou pyeton avèk limyè siyalizasyon nan ri Paxton pou bay pyeton yo plis aksè nan platfòm otobis yo.




Gen yon pist pou bisiklèt ki nan nivo twotwa a ki pase sou bò lwès Blue Hill Ave nan seksyon sa a.



Kay yo pou monte otobis nan seksyon sa a sitiye nan Westview St.



Yo pwopoze omwen 10 nouvo pyebwa pou seksyon sa a.

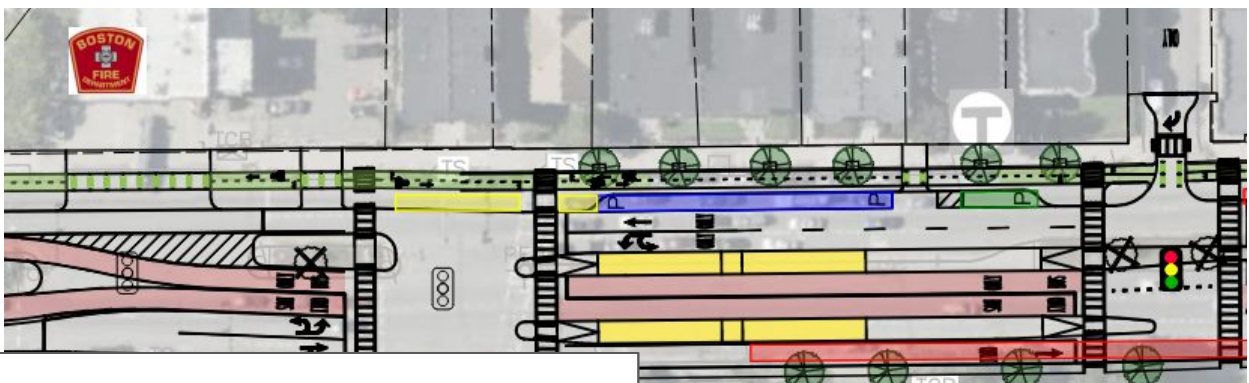

LEGEND

	PROPOSED BUS PLATFORM		EXISTING TRAFFIC SIGNALS
	PROPOSED BUS LANE		PROPOSED TRAFFIC SIGNALS
	PROPOSED BIKE LANE		EXISTING TREES TO REMAIN (LESS THAN 14" DBH)
	PROPOSED PARKING ZONE		EXISTING TREE TO REMAIN (14" DBH OR GREATER)
	PROPOSED RUSH HOUR REGULATED LANE		EXISTING TREES TO BE REMOVED
	PROPOSED PICK-UP / DROP-OFF LANE		PROPOSED TREES
	EXISTING MBTA STOP		

PARKING LEGEND:

Intersection Daylighting	
Parking Removed	
Parking Added	
Parking Retained	

Avni Blue Hill: Katye pa katye

SOTI PAXTON ST POU RIVE HARVARD ST

Seksyon sa a sitiye ant Sportsmen's Tennis and Enrichment Center ak Happy Supermarket, sou bò Harambee Park



Gen de liy sikilasyon nan chak direksyon.



Yo retire espas pakin yo sou bò Harambee Park, men yo kenbe 27 espas pakin sou bò lwès lari a; anplis de sa, yo kreye nouvo espas pakin lè yo deplase arè bis la pou l pa rete kole ak twotwa a devan Harvard Street Neighborhood Health.



Machin k ap vini sou Harvard Street soti nan direksyon lwès pral vire adwat sou Blue Hill Ave, epi apre sa, y ap fè yon demi-tour nan yon zòn ki gen siyal trafik anvan yo rive nan Paxton Street. Sa rann sistèm limyè sikilasyon nan kafou Harvard-Talbot la pi senp; sa vle di machin yo pral pase mwens tan ap tann devan limyè a. Yo ajoute yon nouvo pasaj pou pyeton avèk limyè siyalizasyon nan Ri Paxton.




Gen yon pist pou bisiklèt ki nan nivo twotwa a ki pase sou bò lwès Blue Hill Ave nan seksyon sa a.



Platfòm estasyon bis ki sèvi seksyon sa a sitiye toupres Paxton St, nan kafou Westview St la.



Yo pwopozè omwen 24 nouvo pyebwa pou seksyon sa a.

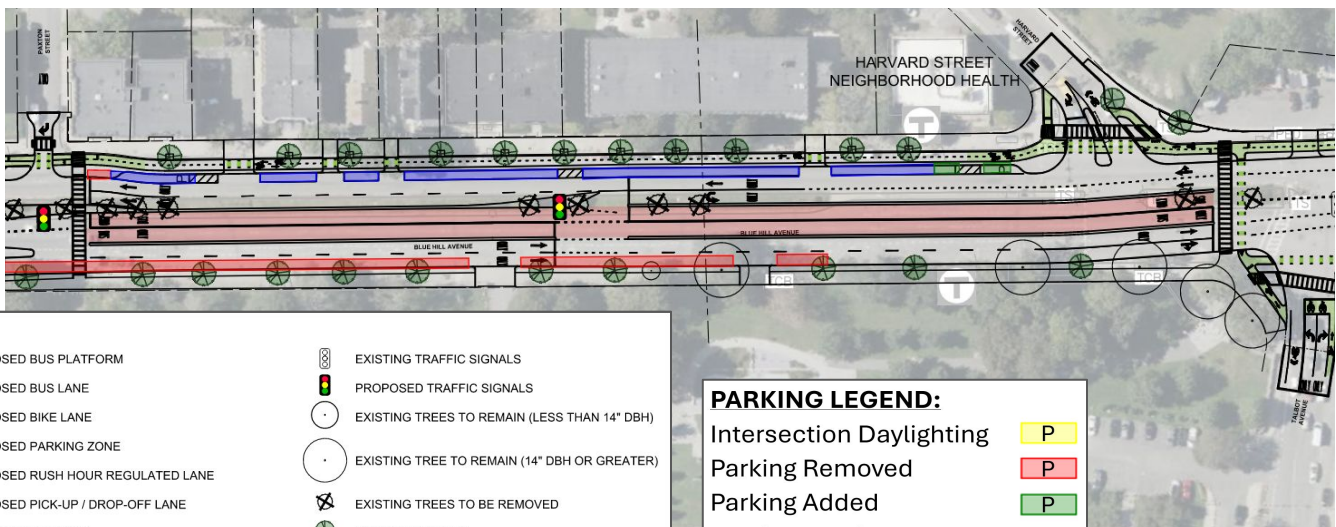

LEGEND

	PROPOSED BUS PLATFORM
	PROPOSED BUS LANE
	PROPOSED BIKE LANE
	PROPOSED PARKING ZONE
	PROPOSED RUSH HOUR REGULATED LANE
	PROPOSED PICK-UP / DROP-OFF LANE
	EXISTING MBTA STOP

	EXISTING TRAFFIC SIGNALS
	PROPOSED TRAFFIC SIGNALS
	EXISTING TREES TO REMAIN (LESS THAN 14" DBH)
	EXISTING TREE TO REMAIN (14" DBH OR GREATER)
	EXISTING TREES TO BE REMOVED
	PROPOSED TREES

PARKING LEGEND:

Intersection Daylighting		P
Parking Removed		P
Parking Added		P
Parking Retained		P

Avni Blue Hill: Katye pa katye

SOTI HARVARD ST POU RIVE VESTA RD

Seksyon sa a sitiye bò kote Happy Supermarket



Gen de liy sikilasyon nan chak direksyon.



Gen yon ogmantasyon nèt 5 plas pakin nan seksyon sa a. Sa a se rezilta depasman arè bis yo pou yo pa rete kole ak twotwa a, ansanm ak kreyasyon yon liy pakin espesyal sou wout la devan Happy Supermarket pou diminye pratik pakin an doub epi asire sikilasyon an kontinye byen.



Machin k ap desann nan direksyon sid epi ki vle vire agoch pou antre nan Harvard St oswa Talbot Ave ap kontinye tou dwat nan kafou a, epi y ap fè yon demi-tour (kote gen siyal) anvan yo rive nan Paxton Street. Sa rann sistèm limyè sikilasyon nan kafou Harvard-Talbot la pi senp; sa vle di machin yo pral pase mwens tan ap tann devan limyè a.




Gen yon pist pou bisiklèt ki nan nivo twotwa a ki pase sou bò lwès Blue Hill Ave nan seksyon sa a.



Kay pou pasaje yo nan estasyon bis k ap sèvi zòn sa a sitiye nan nò ak nan sid kafou Vesta Rd la; yo ranplase arè ki te toupre Maaz's Chicken ak sa ki te toupre Angell St la.



Yo pwopoze omwen 15 nouvo pyebwa pou seksyon sa a.

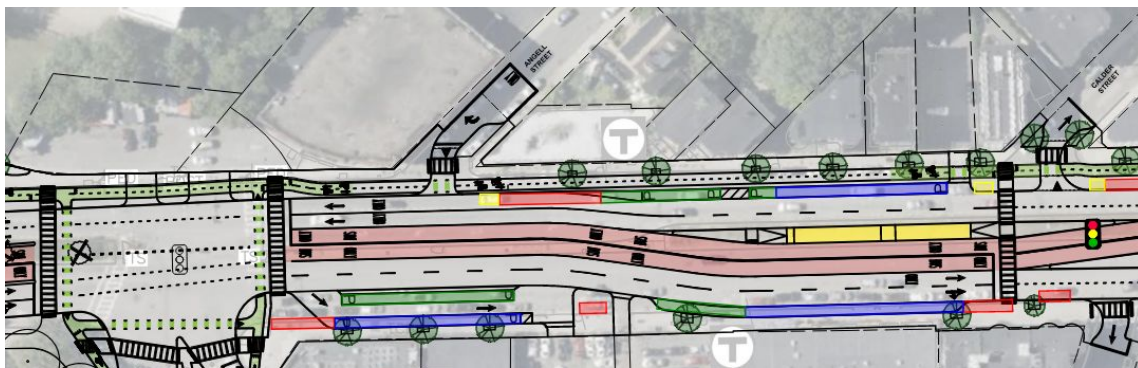

LEGEND

	PROPOSED BUS PLATFORM		EXISTING TRAFFIC SIGNALS
	PROPOSED BUS LANE		PROPOSED TRAFFIC SIGNALS
	PROPOSED BIKE LANE		EXISTING TREES TO REMAIN (LESS THAN 14" DBH)
	PROPOSED PARKING ZONE		EXISTING TREE TO REMAIN (14" DBH OR GREATER)
	PROPOSED RUSH HOUR REGULATED LANE		EXISTING TREES TO BE REMOVED
	PROPOSED PICK-UP / DROP-OFF LANE		PROPOSED TREES
	EXISTING MBTA STOP		

PARKING LEGEND:

Intersection Daylighting	
Parking Removed	
Parking Added	
Parking Retained	

Avni Blue Hill: Katye pa katye

SOTI VESTA RD POU RIVE AMERICAN LEGION HWY

Seksyon sa a soti nan bout nò zòn ki separe wout la—kote gen pyebwa plante nan mitan an—pou rive nan Franklin Park



Gen de liy sikilasyon nan chak direksyon, avèk yon lòt liy anplis nan direksyon nò pou vire a goch oswa fè yon demi-tour nan nivo American Legion Highway.



Gen yon diminsyon nèt 18 plas pou fè plas pou liy sikilasyon yo ak platfòm otobis ki ale nan direksyon nò a.



Yo ajoute nouvo pasaj pou pyeton ki gen limyè siyalizasyon nan kwazman Calder St ak Vesta Rd pou bay aksè ak platfòm otobis yo.




Gen yon pist pou bisiklèt ki nan nivo twotwa a ki pase sou bò lwès Blue Hill Avenue epi ki fini nan seksyon sa a, kote li konekte ak pist pou bisiklèt ki sou American Legion Highway.



Estasyon otobis ki sèvi zòn sa a sitiye nan Vesta Road.



Yo konsève tout pyebwa ki la deja yo, epi yo pwopoze 11 nouvo pyebwa.

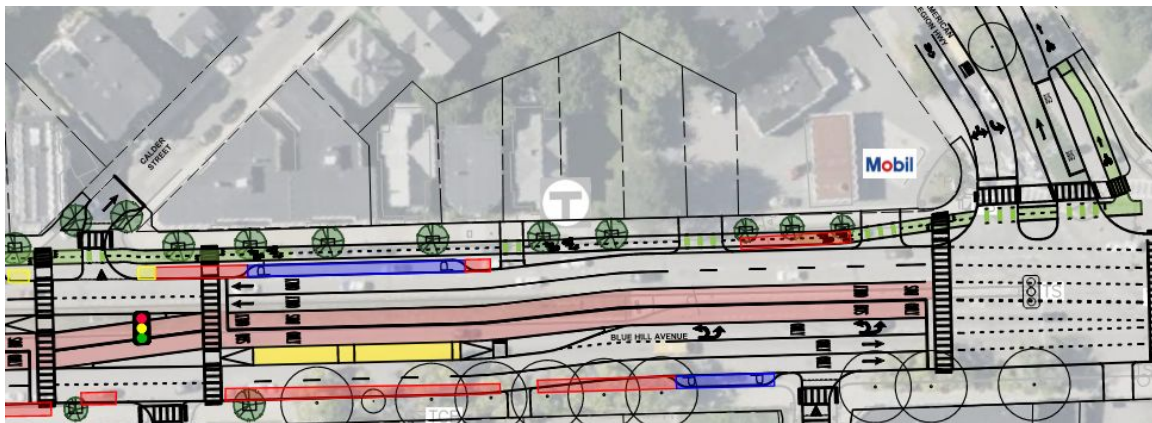

LEGEND

	PROPOSED BUS PLATFORM		EXISTING TRAFFIC SIGNALS
	PROPOSED BUS LANE		PROPOSED TRAFFIC SIGNALS
	PROPOSED BIKE LANE		EXISTING TREES TO REMAIN (LESS THAN 14" DBH)
	PROPOSED PARKING ZONE		EXISTING TREE TO REMAIN (14" DBH OR GREATER)
	PROPOSED RUSH HOUR REGULATED LANE		EXISTING TREES TO BE REMOVED
	PROPOSED PICK-UP / DROP-OFF LANE		PROPOSED TREES
	EXISTING MBTA STOP		

PARKING LEGEND:

Intersection Daylighting	
Parking Removed	
Parking Added	
Parking Retained	

Avni Blue Hill: Katye pa katye

SOTI AMERICAN LEGION HWY POU RIVE CHARLOTTE ST

Seksyon sa a kouri bò kote Franklin Park, nan nò American Legion Highway



Gen de liy sikilasyon nan chak direksyon. Yo kenbe tou yon liy pou vire adwat nan direksyon sid pou antre sou American Legion Highway.



Gen yon ogmantasyon nèt de 2 plas pakin sou bò lwès lari a.



Yo mete restriksyon sou vire a goch pou antre nan Wales St; aksè a fèt atravè yon liy espesyal pou vire ki gen yon limyè trafik nan nivo Esmond St. Gen nouvo pasaj pou pyeton ki gen limyè trafik sou bò sid American Legion Highway ak Esmond St.




Nan seksyon sa a, bò kote Franklin Park, siklis ak pyeton yo pataje yon gwo chemen ki nan menm nivo ak twotwa a, epi ki konekte ak koulwa pou bisiklèt ki sou American Legion Highway la.



Platfòm estasyon bis ki sèvi seksyon sa a sitiye sou tou de bò kafou Calder St ak Vesta Rd.



Yo kenbe tout pyebwa ki deja la yo, epi yo pwopoze 5 nouvo pyebwa.

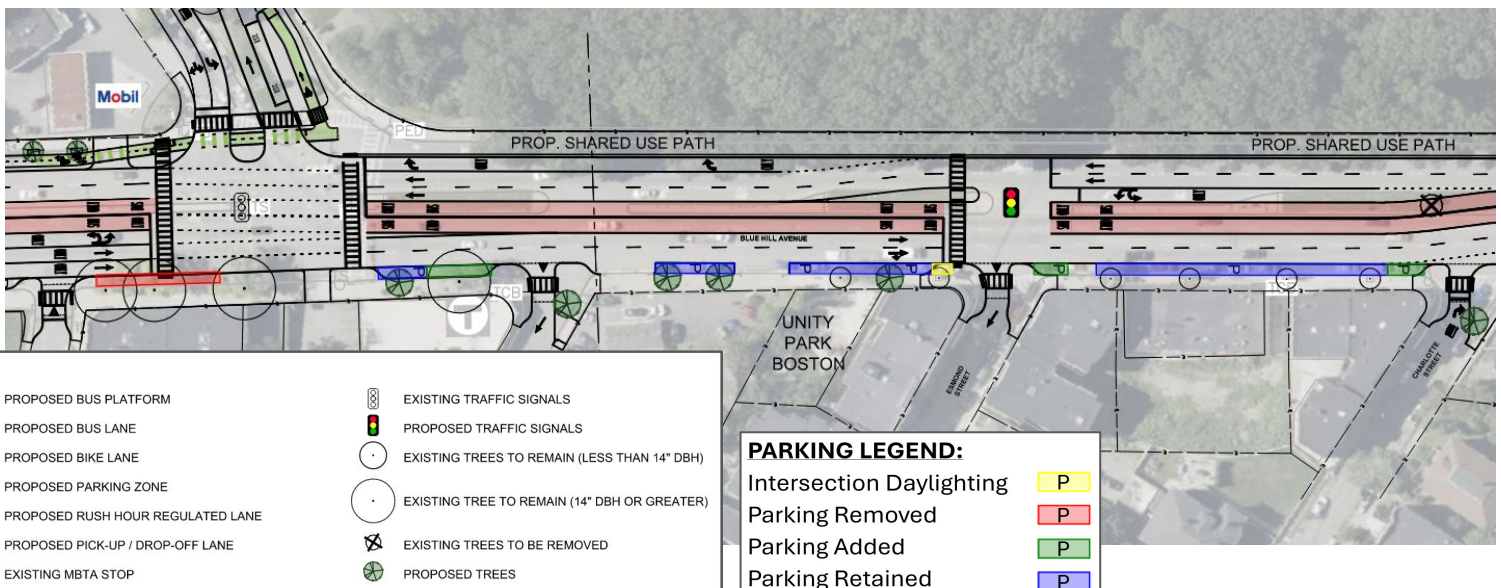

Avni Blue Hill: Katye pa katye

SOTI CHARLOTTE ST POU RIVE GLENWAY ST

Seksyon sa a kouri bò kote Franklin Park, toupre antre William J. Devine Golf Course ak ansyen lekòl Endicott la



Gen de liy sikilasyon nan chak direksyon, avèk yon lòt liy anlès pou vire adwat lè w ap pwoche bò Glenway St.



Gen yon ogmantasyon nèt 14 nouvo plas pakin.



Pa gen okenn nouvo restriksyon sou vire ki pwopoze nan seksyon sa a.




Nan seksyon sa a, bò kote Franklin Park, siklis ak pyeton yo pataje yon gwo chemen ki nan menm nivo ak twotwa a, epi ki konekte ak koulwa pou bisiklèt ki sou American Legion Highway la.



Platfòm estasyon bis ki sèvi seksyon sa a sitiye ant entèseksyon Columbia ak Glenway/Franklin Park.



Yo pwopoze trèz nouvo pyebwa sou bò lès lari a pou seksyon sa a.

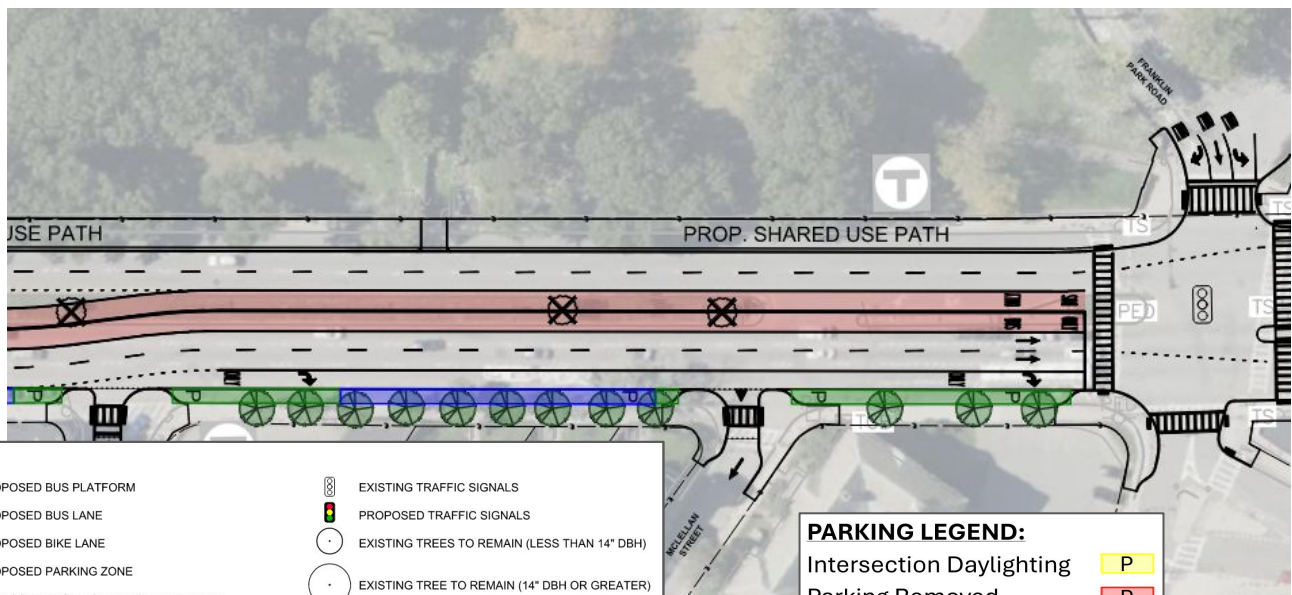

LEGEND

	PROPOSED BUS PLATFORM		EXISTING TRAFFIC SIGNALS
	PROPOSED BUS LANE		PROPOSED TRAFFIC SIGNALS
	PROPOSED BIKE LANE		EXISTING TREES TO REMAIN (LESS THAN 14" DBH)
	PROPOSED PARKING ZONE		EXISTING TREE TO REMAIN (14" DBH OR GREATER)
	PROPOSED RUSH HOUR REGULATED LANE		EXISTING TREES TO BE REMOVED
	PROPOSED PICK-UP / DROP-OFF LANE		PROPOSED TREES
	EXISTING MBTA STOP		

PARKING LEGEND:

Intersection Daylighting	
Parking Removed	
Parking Added	
Parking Retained	

Avni Blue Hill: Katye pa katye

SOTI GLENWAY ST POU RIVE COLUMBIA RD

Seksyon sa a pase bò kote Franklin Park, soti nan antre William J. Devine Golf Course rive nan antre zou a, toupre Harvard Street Neighborhood Health Center



Gen de liy sikilasyon nan chak direksyon pou sipòte gwo volim trafik. Gen liy espesyal tou nan tou de kafou yo pou vire a goch oswa pou fè yon demi-tou, sa ki pèmèt respekte restriksyon sou vire ki egziste yon lòt kote sou wout prensipal la.



Gen yon ogmantasyon nèt 7 plas pakin. Yo kenbe espas pakin ki egziste deja yo sou bò lès lari a; yo kreye 8 nouvo plas pakin kote estasyon bis la te deplase lwen twotwa a, epi yo retire yon plas pakin pou rann travès a pi an sekirite nan Columbia Rd. Gen restriksyon sou pakin ant Glenway St ak Ellington St pandan lè trafik yo pi chaje.



Pa gen okenn nouvo restriksyon sou depasman yo pwopoze nan seksyon sa a.




Nan seksyon sa a, bò kote Franklin Park, siklis yo ap jwenn fasilite gras ak koneksyon k ap pase nan pak la.



Platfòm estasyon bis yo nan seksyon sa a sitiye ant entèsèksyon Columbia ak Glenway/Franklin Park.



Yo konsève tout pyebwa ki la deja yo, epi yo pwopoze 4 nouvo pyebwa.

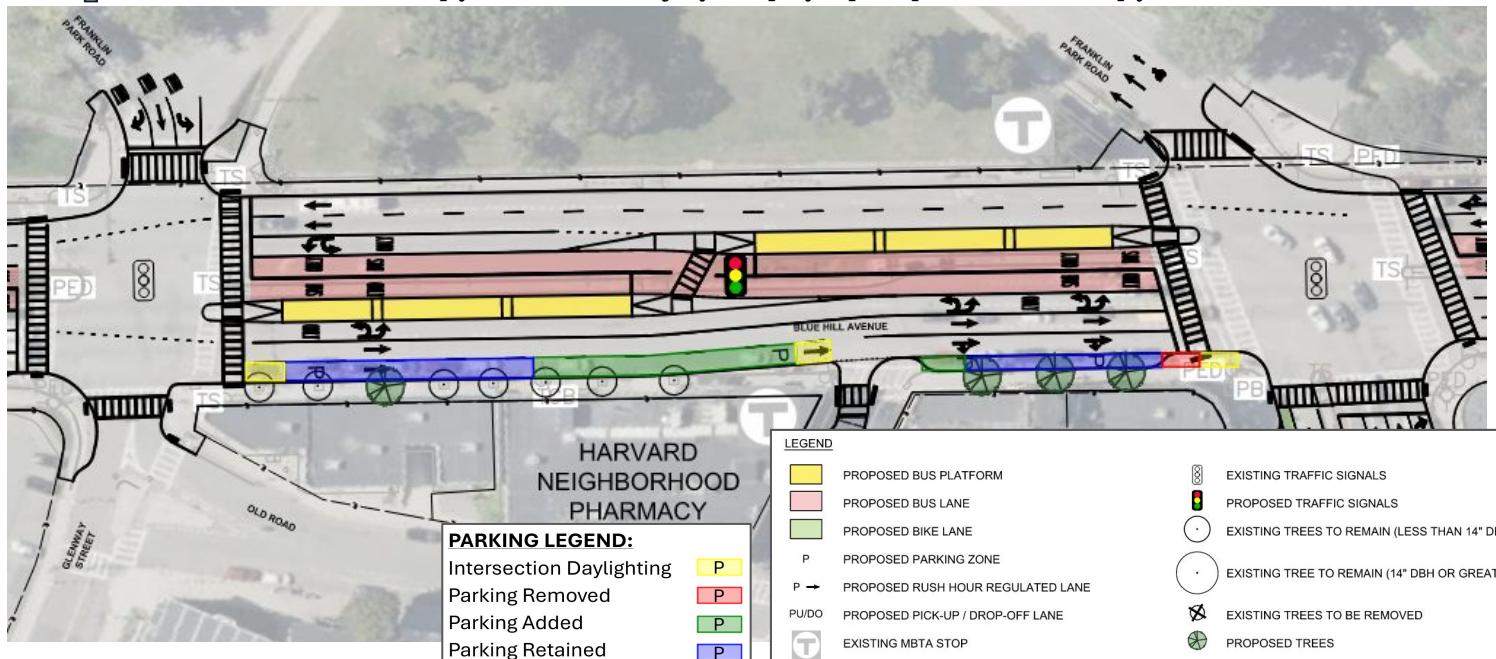

Avni Blue Hill: Katye pa katye

SOTI COLUMBIA RD POU RIVE SEAVER ST

Seksyon sa a pase bò kote pati nò Franklin Park la



Gen 2 liy pou ale nan direksyon sid ak 3 liy pou ale nan direksyon nò.



Yo retire yon plas pakin nan kafou Columbia Road la pou diminye distans moun gen pou yo travèse a epi amelyore sekirite pyeton yo.



Pa gen okenn nouvo restriksyon sou deplasman yo pwopoze nan seksyon sa a. Yo fèmen wout koneksyon ki soti nan Seaver St pou ale nan Blue Hill Ave a pou amelyore sekirite epi redwi distans pyeton yo gen pou yo travèse.




Nan seksyon sa a nan Franklin Park, siklis ak pyeton pataje yon gwo chemen nivo twotwa pou itilizasyon komen.



Platfòm estasyon bis k ap sèvi seksyon sa a sitiye ant entèseksyon Columbia Rd ak Glenway St.



Yo pral konsève tout pyebwa ki egziste deja yo, epi yo pwopoze dis nouvo pyebwa.

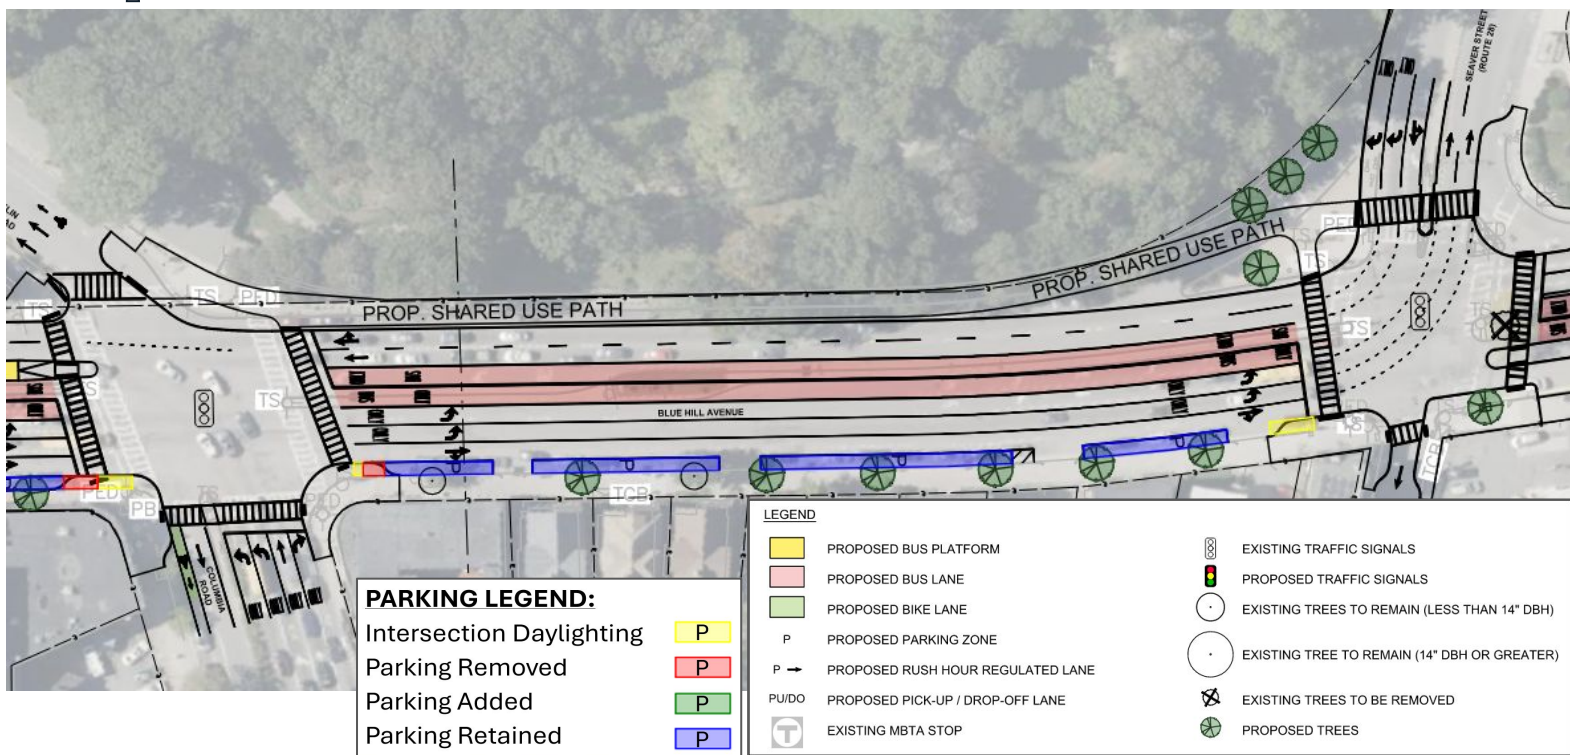

Avni Blue Hill: Katye pa katye

SOTI SEAVER ST POU RIVE SUPPLE RD/WAYNE ST

Seksyon sa a lonje sou kote medyàn santral la ki plante pyebwa kòmanse nan nò Franklin Park.



Gen de liy sikilasyon ki ale nan direksyon sid. Gen yon liy ki ale nan direksyon nò.



Gen yon ogmantasyon nèt 10 plas pakin. Yo kenbe espas pakin sou tou de bò lari a nan seksyon sa a, epi yo ajoute plas pakin kote yo deplase arè bis yo pou yo pa rete kole ak bò twotwa a.



Yo pral mete restriksyon sou viraj a goch nan entèseksyon Nazing St/Pasadena Rd ak Wayne St/Supple Rd; y ap pèmèt sikilasyon fèt nan pase pa Seaver St ak Elm Hill Ave, epi lè yo fè Nazing St tounen yon wout ki mache nan yon sèl sans (direksyon lès). Chanjman sa yo diminye reta ki gen rapò ak limyè trafik sou Blue Hill Avenue epi yo soulaje anbouteyaj.




Pa gen okenn liy pou bisiklèt nan seksyon sa a.



Seksyon sa a sèvi ak platfòm estasyon otobis ki nan Castlegate Rd ak Supple Rd/Wayne St; yo ranplase arè otobis ki te nan Seaver St yo.




Nan seksyon sa a, yo pwopoze pou ajoute 9 pyebwa epi retire 2 pyebwa, sa ki bay yon ogmantasyon nèt de 7 pyebwa.

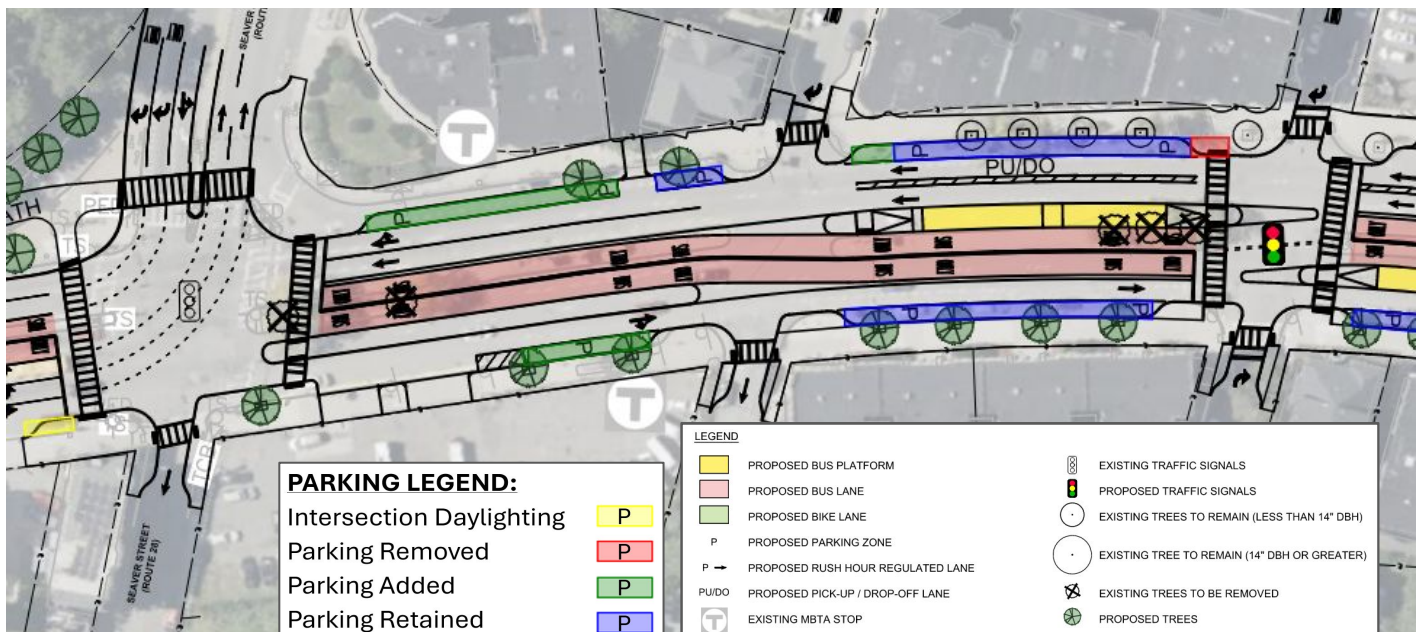

Avni Blue Hill: Katye pa katye

SOTI SUPPLE RD/WAYNE ST POU RIVE WASHINGTON ST

Seksyon sa a sitiye bò kote Mother Caroline Academy ak Legliz Katolik St. Katharine Drexel.

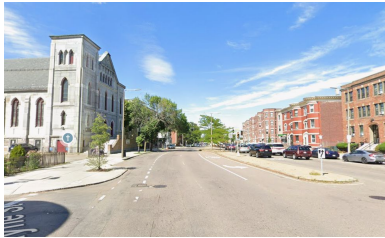

Gen yon sèl liy sikilasyon nan chak direksyon, sa ki ede prezève espas ki nan mitan wout la kote gen pyebwa plante. Gen yon lòt liy fleksib anplis ki ale nan direksyon sid pou pèmèt moun pran oswa depoze pasaj toupres Mother Caroline Academy.



Gen yon ogmantasyon nèt 7 plas pakin. Yo retire 2 plas pakin pou kreye pasaj pyeton ki pi kout epi ki pi an sekirite, epi yo ajoute 9 plas pakin kote yo deplase arè bis yo pou yo pa kole ak bò twotwa a ankò. Gen restriksyon sou pakin pandan lè gwo trafik sou bò lès, ant Castlegate Rd ak Washington St.



Machin k ap kite Castlegate Road dwe vire adwat. Ou ka rive nan Seaver St oswa Blue Hill Ave soti nan Castlegate Rd lè w pase pa Washington St, Normandy St, oswa Elm Hill Ave.




Pa gen okenn liy pou bisiklèt nan seksyon sa a.



Seksyon sa a sèvi ak platfòm estasyon otobis ki nan Castlegate Rd ak Supple Rd/Wayne St; yo ranplase arè otobis ki te genyen nan Wayne St ak Castlegate Rd yo.



Nan seksyon sa a, yo pwopoze pou ajoute 10 pyebwa epi retire 2 pyebwa, sa ki bay yon ogmantasyon nèt de 8 pyebwa. Yo pral konsève zòn separasyon ki gen pyebwa ladan l lan.

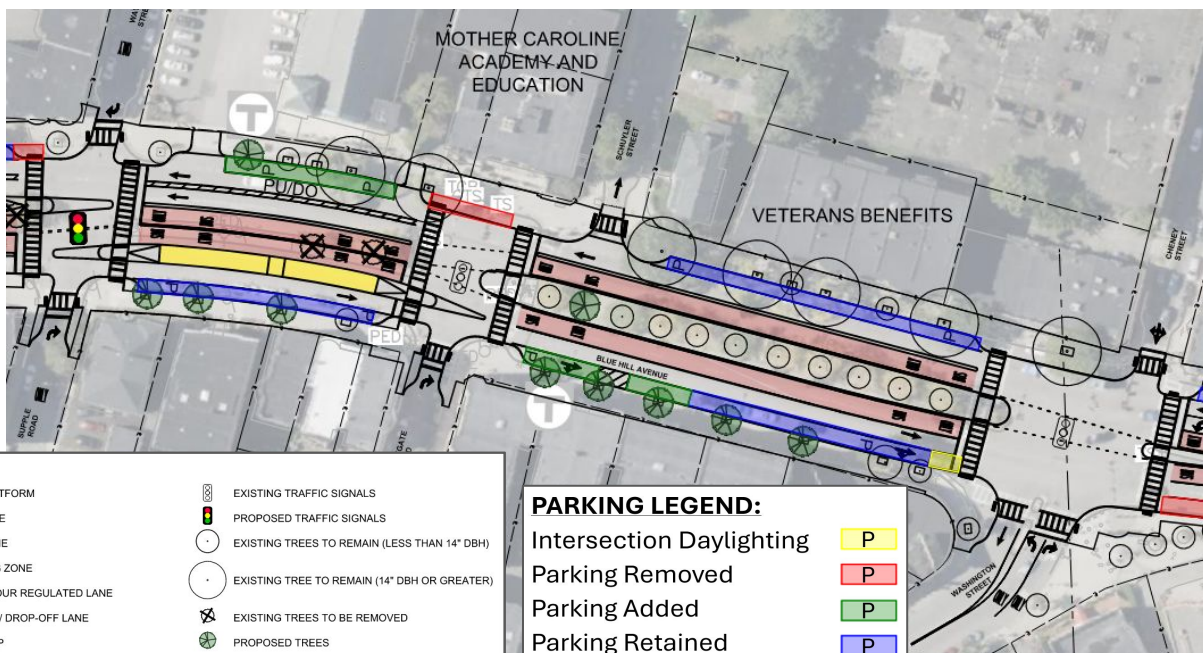

Avni Blue Hill: Katye pa katye

SOTI WASHINGTON ST POU RIVE WARREN ST

Seksyon sa a soti nan Moske Muhammad la, li pase devan Grove Hall Mecca, epi li fini nan kafou avèk Warren St.



Gen de liy sikilasyon nan toule de direksyon yo.



Yo kenbe tout espas pakin ki egziste deja yo.



Pa gen okenn chanjman nan fason moun vire nan seksyon sa a.




Pa gen okenn liy pou bisiklèt nan seksyon sa a.



Seksyon sa a sèvi ak platfòm estasyon bis ki nan Castlegate Rd ak Supple Rd/Wayne St.



Yo konsève tout pyebwa ki deja egziste nan seksyon sa a, epi yo pwopoze de nouvo pyebwa.

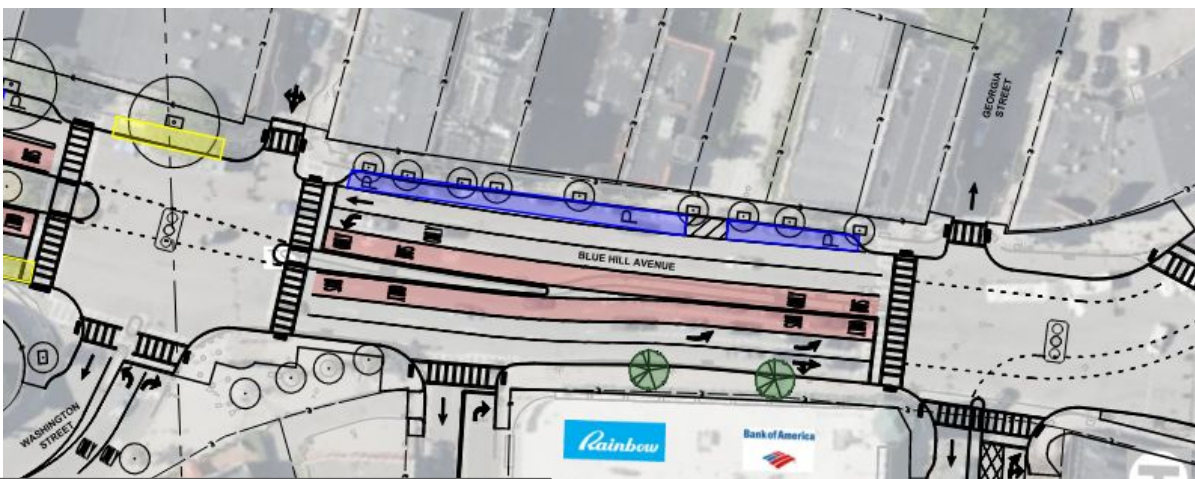

LEGEND			
	PROPOSED BUS PLATFORM		EXISTING TRAFFIC SIGNALS
	PROPOSED BUS LANE		PROPOSED TRAFFIC SIGNALS
	PROPOSED BIKE LANE		EXISTING TREES TO REMAIN (LESS THAN 14" DBH)
	PROPOSED PARKING ZONE		EXISTING TREE TO REMAIN (14" DBH OR GREATER)
	PROPOSED RUSH HOUR REGULATED LANE		EXISTING TREES TO BE REMOVED
	PROPOSED PICK-UP / DROP-OFF LANE		PROPOSED TREES
	EXISTING MBTA STOP		

PARKING LEGEND:

Intersection Daylighting
Parking Removed
Parking Added
Parking Retained

P
 P
 P
 P